
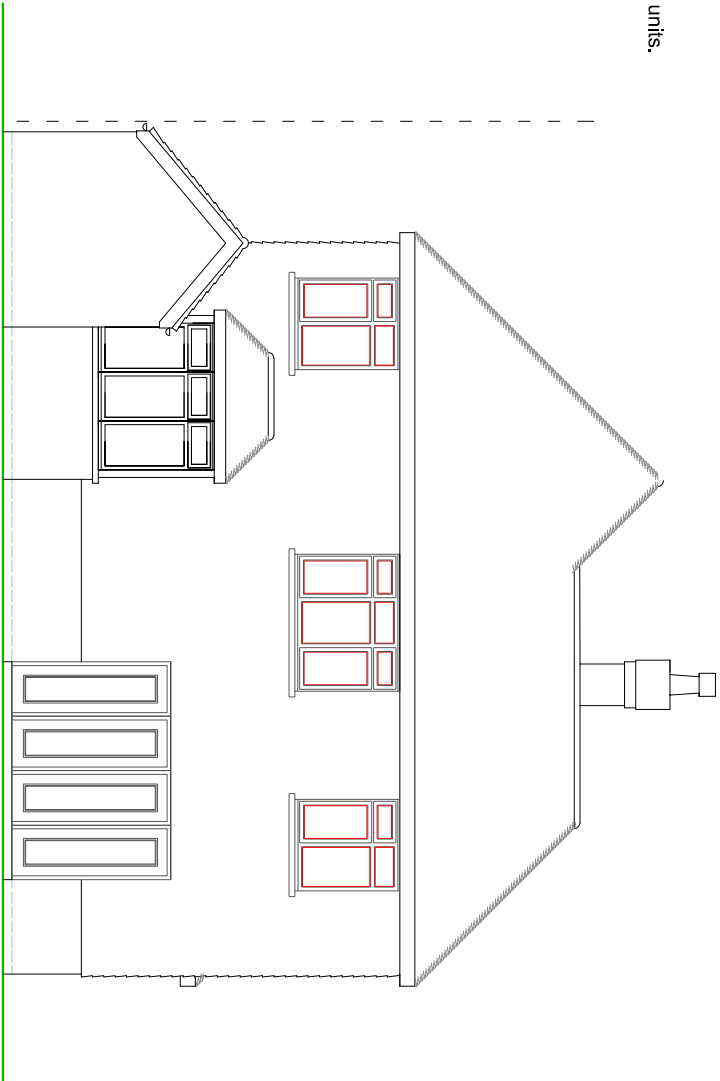


NOTES

ROOF - Plain tiles to pitched roof to match.



WALLS - Mixture of face brick with Marley Eternit Cedral Weatherboard (sand colour) above.

WINDOWS/DOORS - White PVC framed double glazed units.

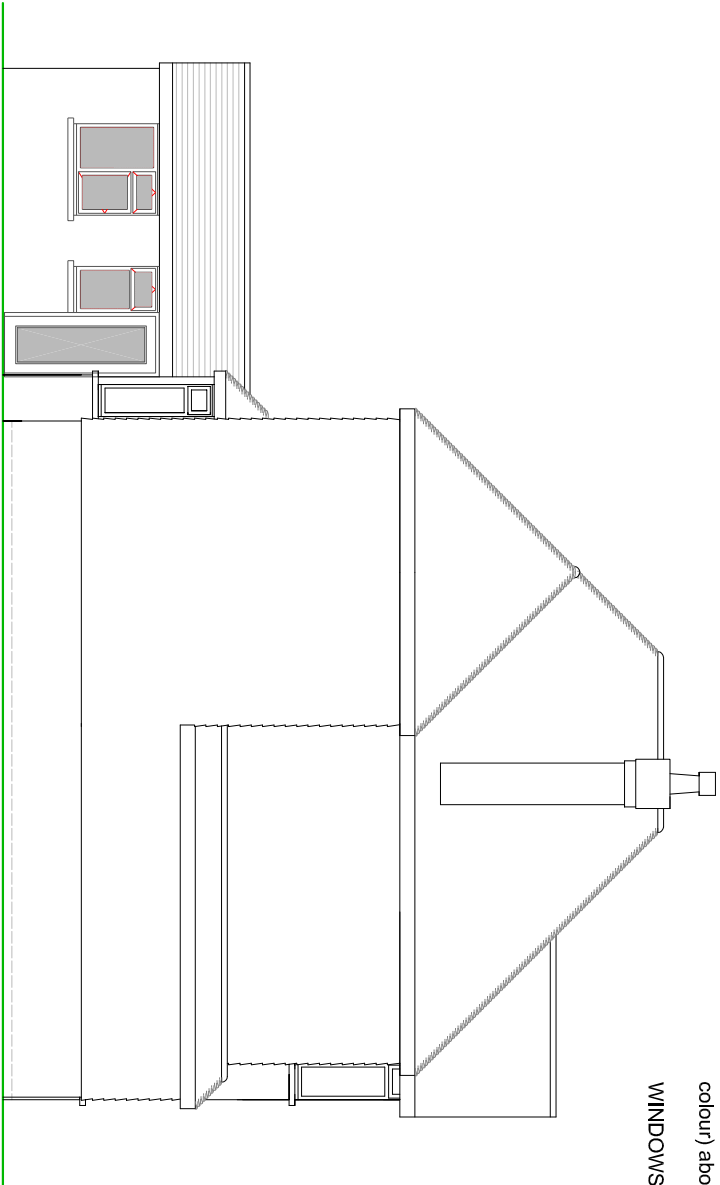

SIDE ELEVATION

REAR ELEVATION

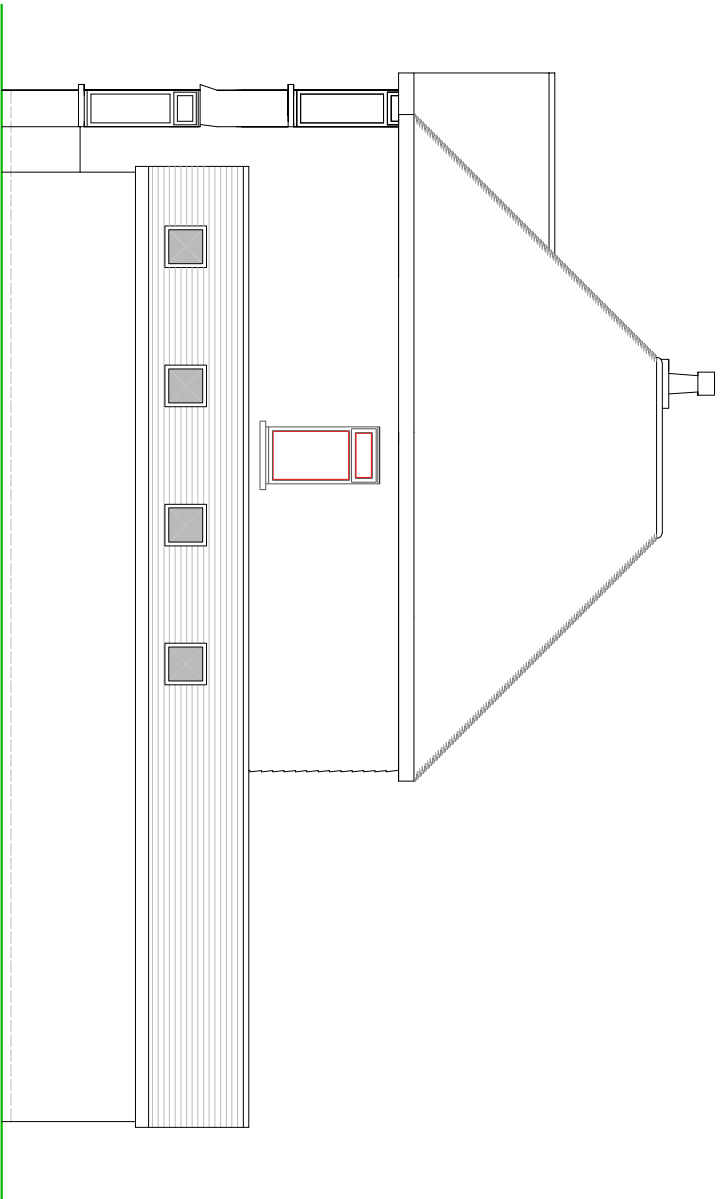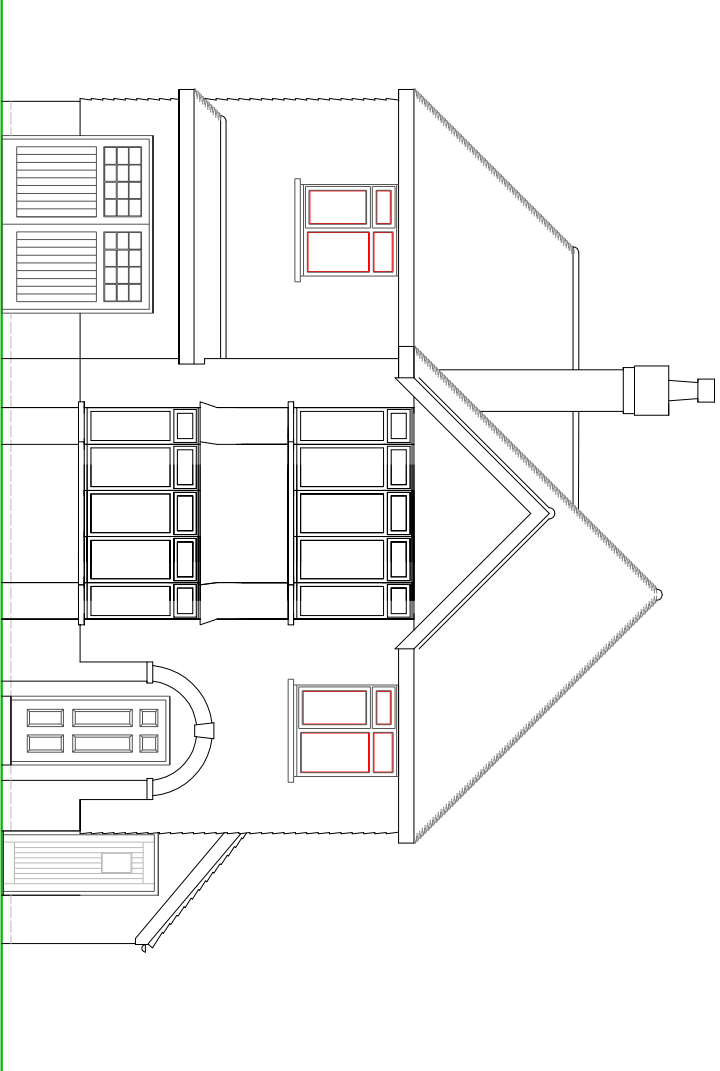

SIDE ELEVATION

PROPOSED ELEVATIONS



SUSSEX BUILDING CONSULTANCY LIMITED

29 HILLSBORO ROAD,
BOGNOR REGIS, WEST SUSSEX.

SCALE - 1/100 REV - DATE - 05/12/2014



partner
LABC

3 NORTHCOTE ROAD
BOGNOR REGIS
PO21 3LZ
TEL - (01243) 981379