


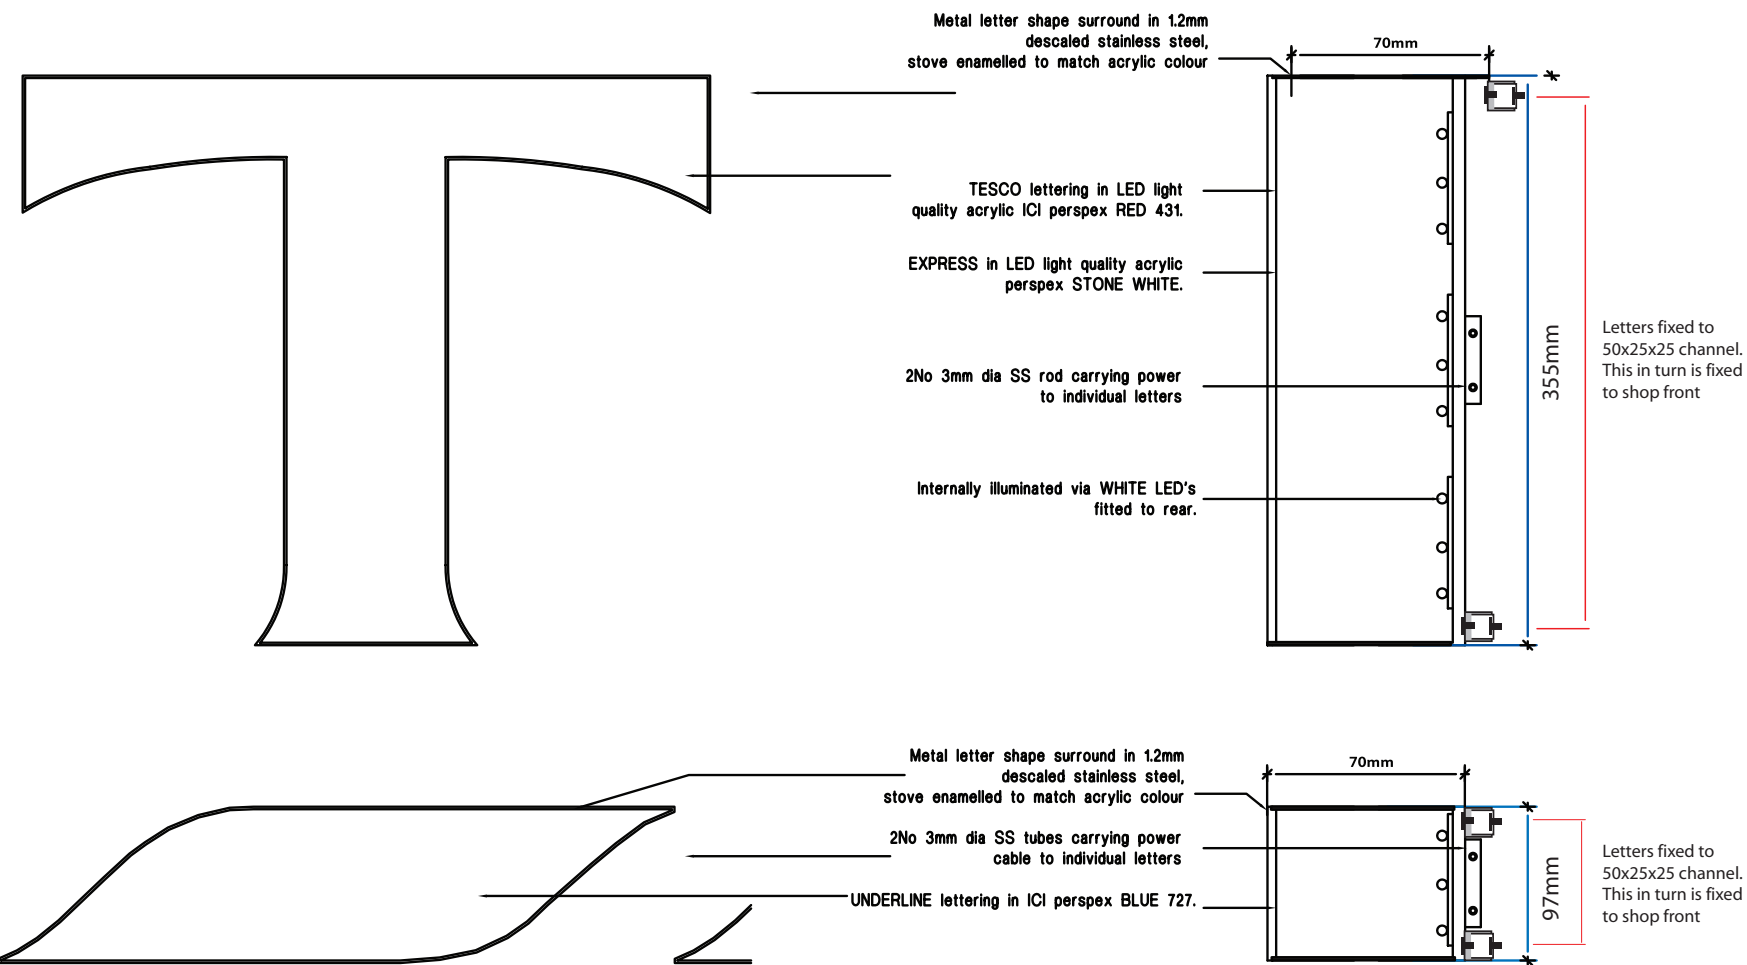

Built Up Letters Cross Section

Logo Size: 496T

Pinned-off individual internally illuminated lettering applied to face of building.

Lettering fixed to 50 x 25 x 25 channel.
This in turn is fixed to shop front

- Colours:
- Tesco - Red 431
 - Blips - Blue 727
 - Express - Blue 727

Light Emissions: 110 cd/m²

 GRAPHIC International Sign and Graphics Solutions Made Simple	Tesco Express			
			29-10-2008	1:10 @ A3
			DarrBlake	
				0008
Internally Illuminated Built Up Lettering				