

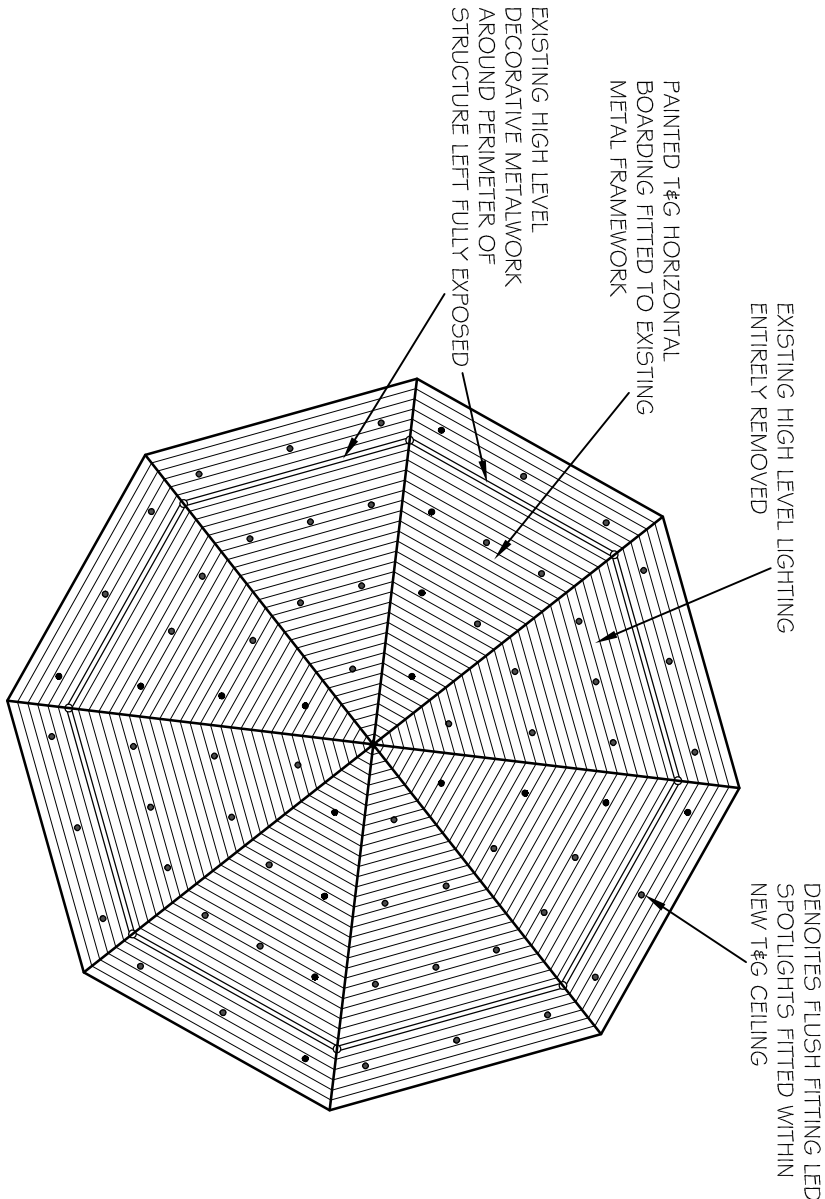


NOTES
WRITTEN DIMENSIONS TO BE TAKEN IN PREFERENCE TO SCALE, AND ARE TO BE CHECKED ON SITE PRIOR TO COMMENCING WORK.
THIS DRAWING IS TO BE READ IN CONJUNCTION WITH ALL OTHER DOCUMENTS RELATING TO THIS PROJECT.
PROPOSED DIMENSIONS ARE TO BE REFERRED IMMEDIATELY TO THE PROJECT DESIGNERS.
THIS DRAWING IS COPYRIGHT, AND SHOULD NOT BE USED OR REPRODUCED WITHOUT PERMISSION.
IT IS THE CONTRACTOR'S RESPONSIBILITY TO ENSURE COMPLIANCE WITH THE BUILDING REGULATIONS.

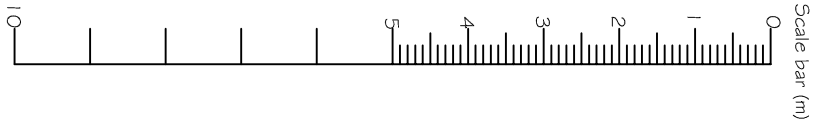

LIGHTING PLAN
(CEILING LIGHTING SHOWN ON REFLECTED CEILING PLAN)

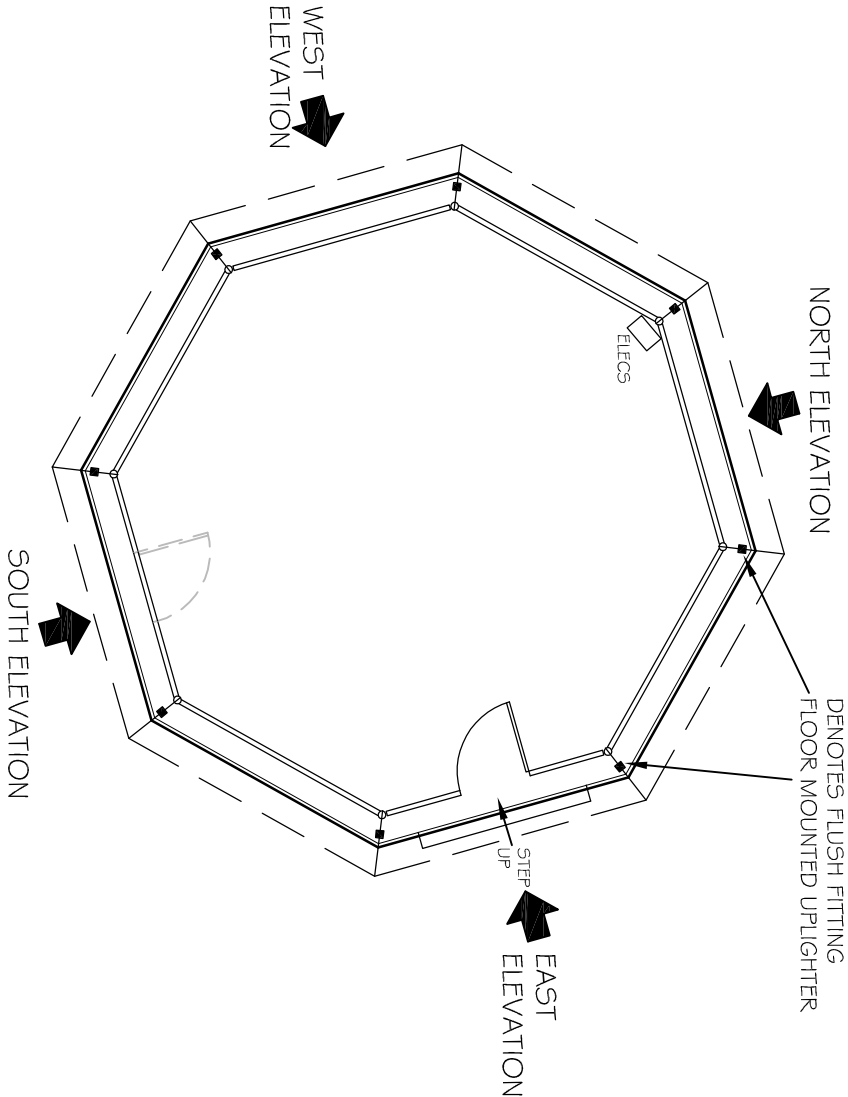

PROPOSED REFLECTED CEILING PLAN



Unit 3b Woodhorn Business Centre
Woodhorn Lane
Oving Chichester
West Sussex PO20 2BX
Tel 01243 774764
www.sloaneandbrown.co.uk

REV	DESCRIPTION	DATE
PROJECT BOGNOR REGIS BANDSTAND THE ESPLANADE BOGNOR REGIS WEST SUSSEX		
DRAWING TITLE REFLECTED CEILING PLAN AND LIGHTING PLAN		

CLIENT
ARUN DISTRICT COUNCIL

SCALE	DRAWN BY	DATE
1:100@A3	PLB	APR 19

DWG NO 824/07 REV.-