
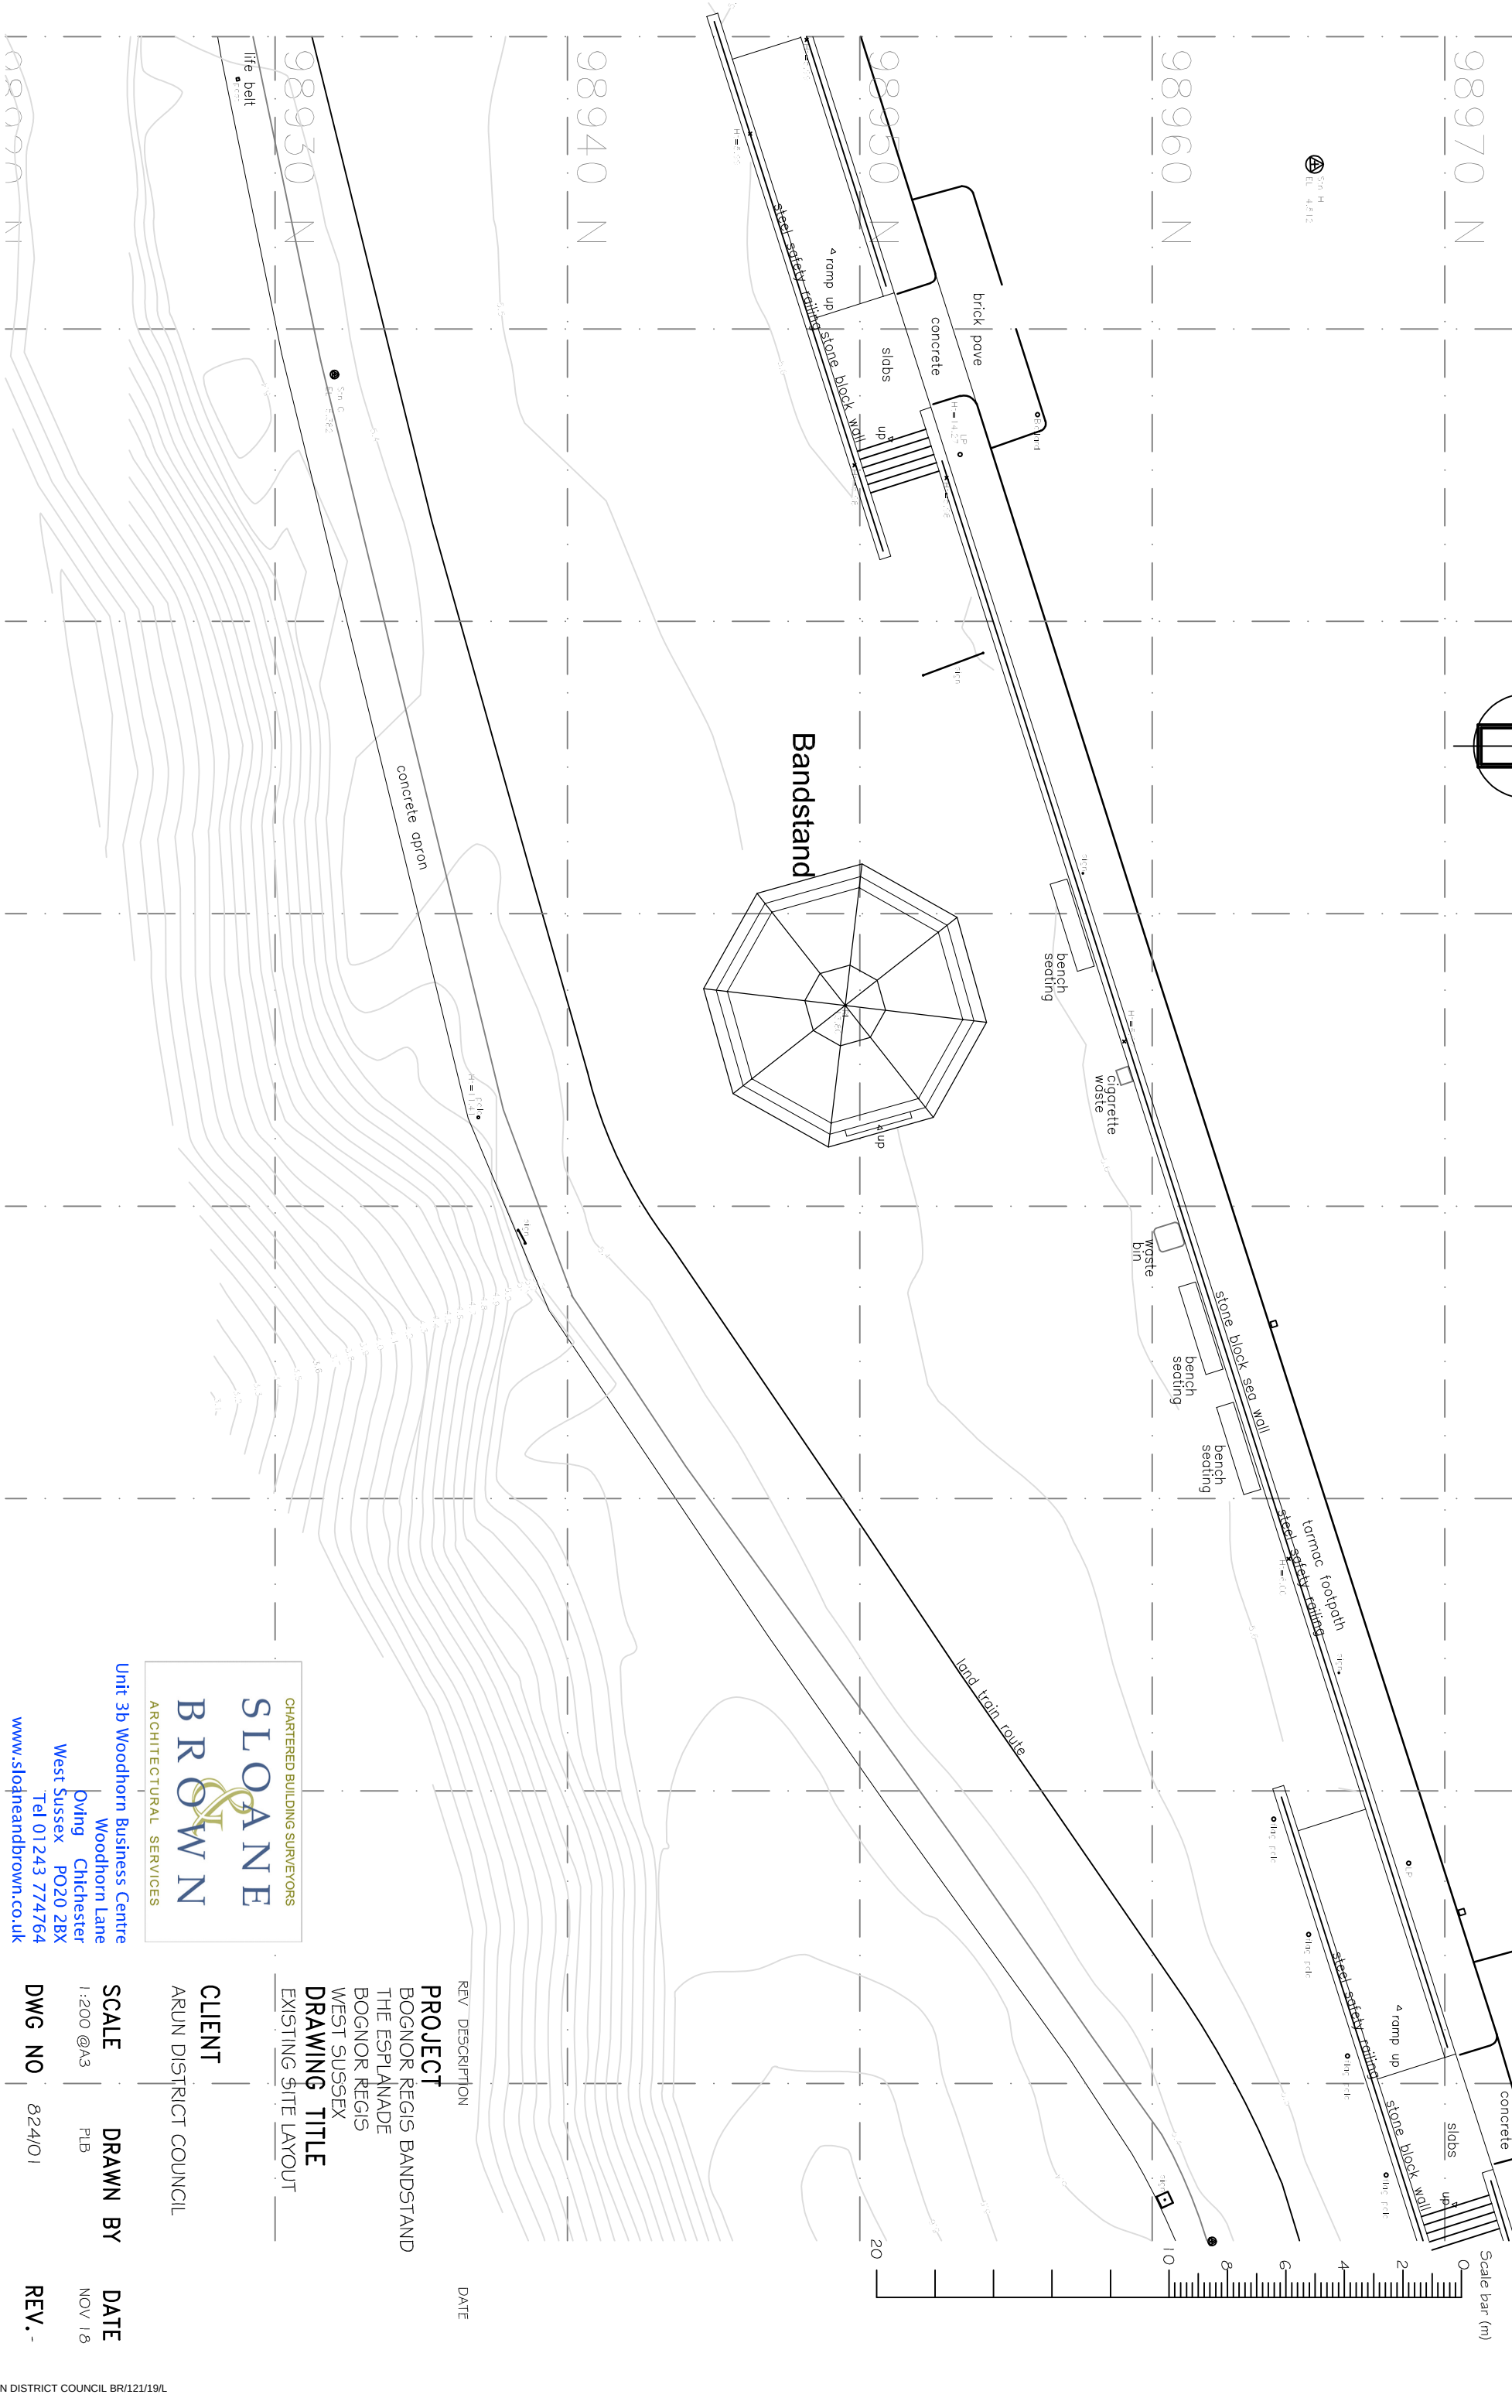


NOTES
WRITTEN DIMENSIONS TO BE TAKEN IN PREFERENCE TO SCALE, AND
ARE TO BE USED TO RECONSTRUCT THE PROPOSED WORK.
THE DRAWINGS TO BE READ IN CONJUNCTION WITH ALL OTHER
DOCUMENTS RELATING TO THIS PROJECT.
ANY DISCREPANCIES ARE TO BE REFERRED IMMEDIATELY TO THE
PROJECT DESIGNER.
THIS DRAWING IS COPYRIGHT, AND SHOULD NOT BE USED OR
REPRODUCED WITHOUT PERMISSION.
IT IS THE CONTRACTOR'S RESPONSIBILITY TO ENSURE COMPLIANCE
WITH THE BUILDING REGULATIONS.

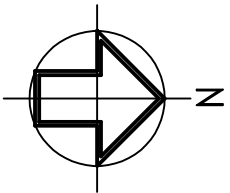

CHARTERED BUILDING SURVEYORS

SLOANE
BROWN

ARCHITECTURAL SERVICES

Unit 3b Woodhorn Business Centre
Woodhorn Lane
Oving Chichester
West Sussex PO20 2BX
Tel 01243 774764
www.sloaneandbrown.co.uk

REV	DESCRIPTION	DATE
1	PROJECT BOGNOR REGIS BANDSTAND THE ESPLANADE BOGNOR REGIS WEST SUSSEX	
2	DRAWING TITLE EXISTING SITE LAYOUT	
3	CLIENT ARUN DISTRICT COUNCIL	
4	SCALE 1:200 @A3	DRAWN BY FLB
5	DWG NO 824/O1	DATE NOV 18
6	REV.-	