



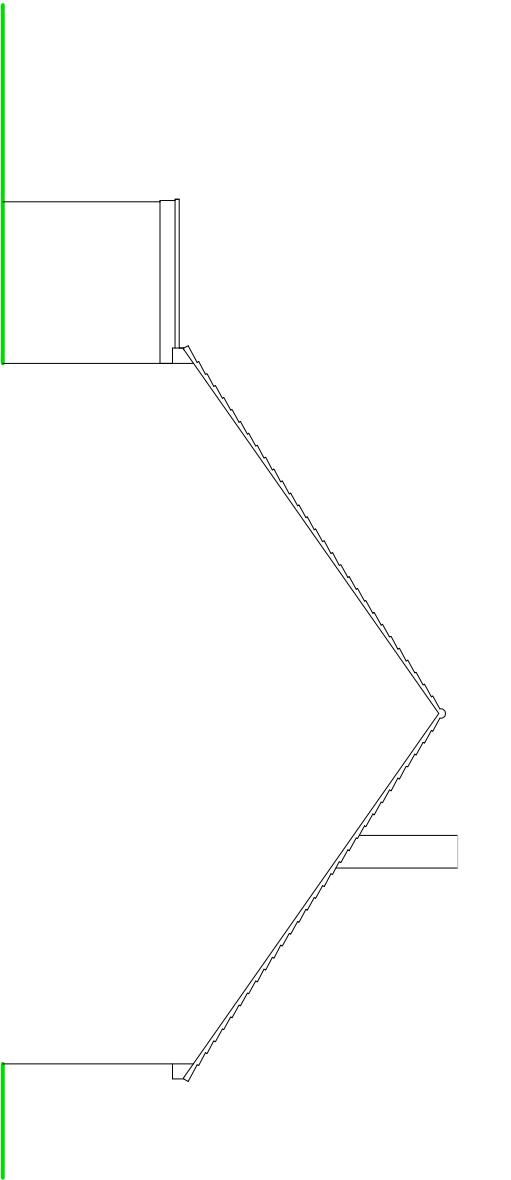


SIDE ELEVATION

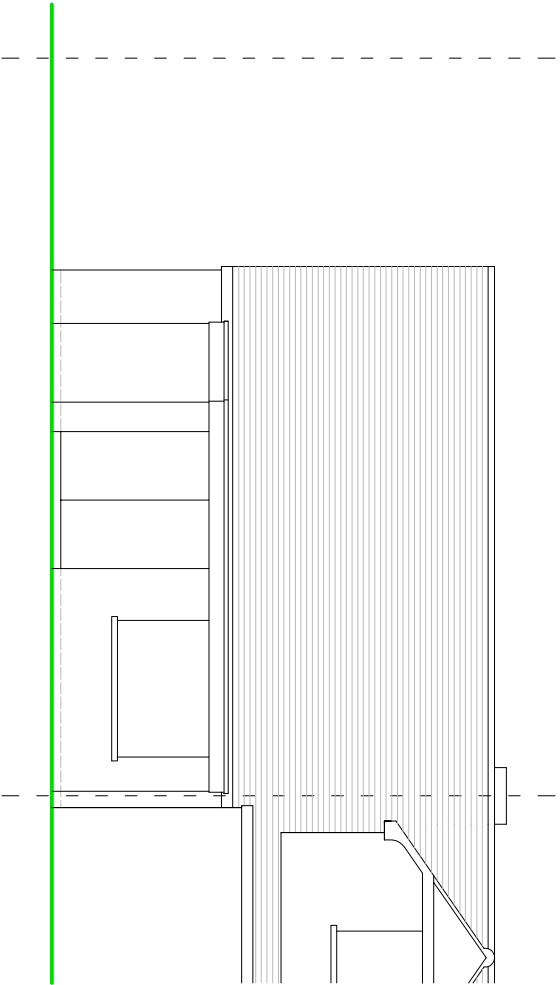


REAR ELEVATION

NOTES

- ROOF - Concrete interlocking tiles to pitched roof.
- WALLS - Painted brickwork finish.
- WINDOWS/DOORS - White framed PVC double glazed units.

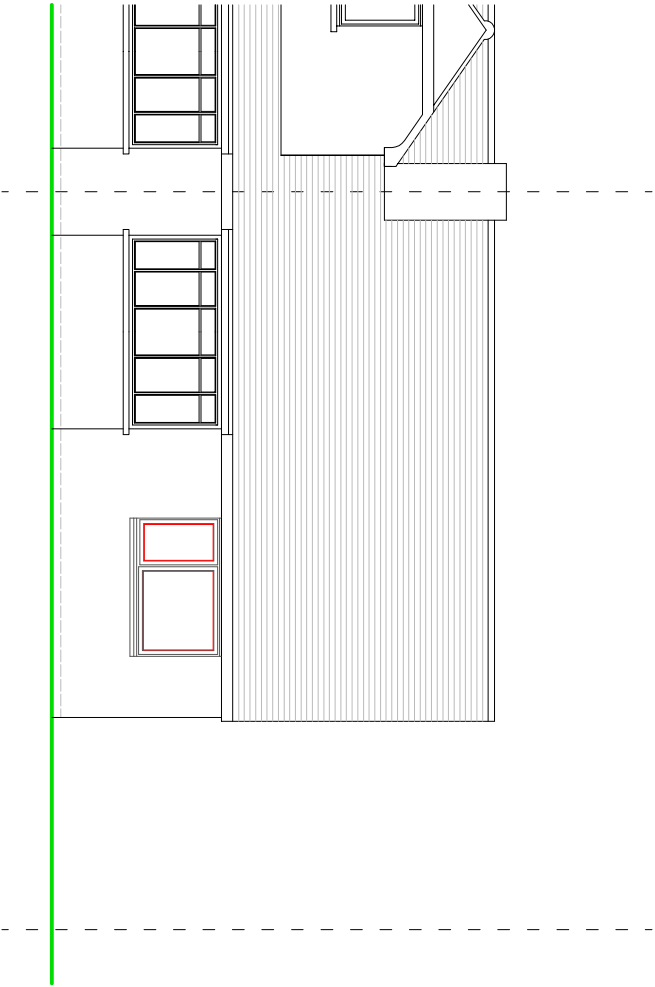


FRONT ELEVATION

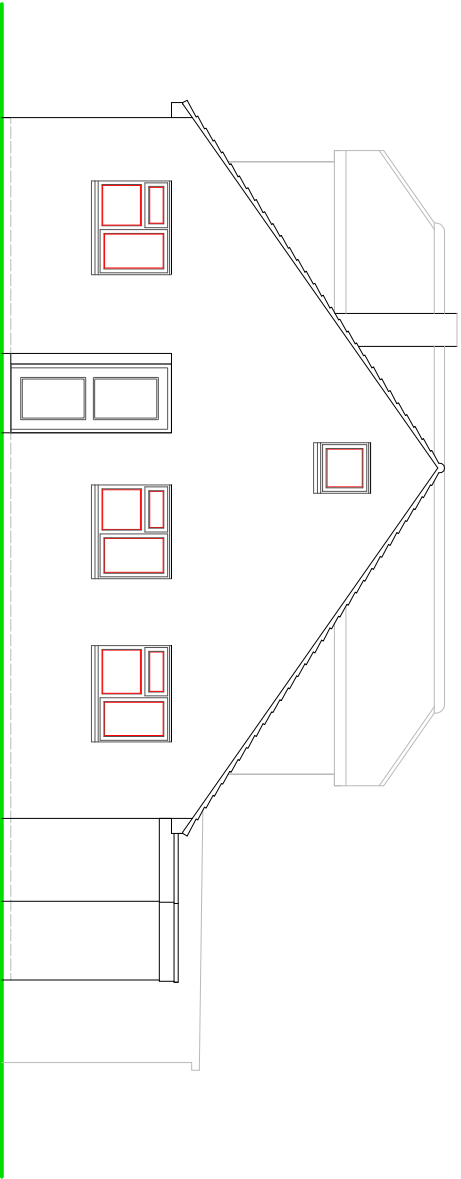

SIDE ELEVATION

SCALE

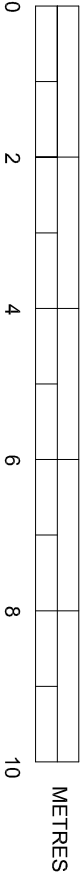

EXISTING ELEVATIONS

SUSSEX BUILDING CONSULTANCY LIMITED

20 BRIDORLEY CLOSE, PAGHAM,
BOGNOR REGIS, WEST SUSSEX.

SCALE - 1/100 REV - DATE - 28/02/2020

LABC
partner
3 NORTHGATE ROAD
POWELL ROAD
POWELL ROAD
TEL - (01243) 961379