



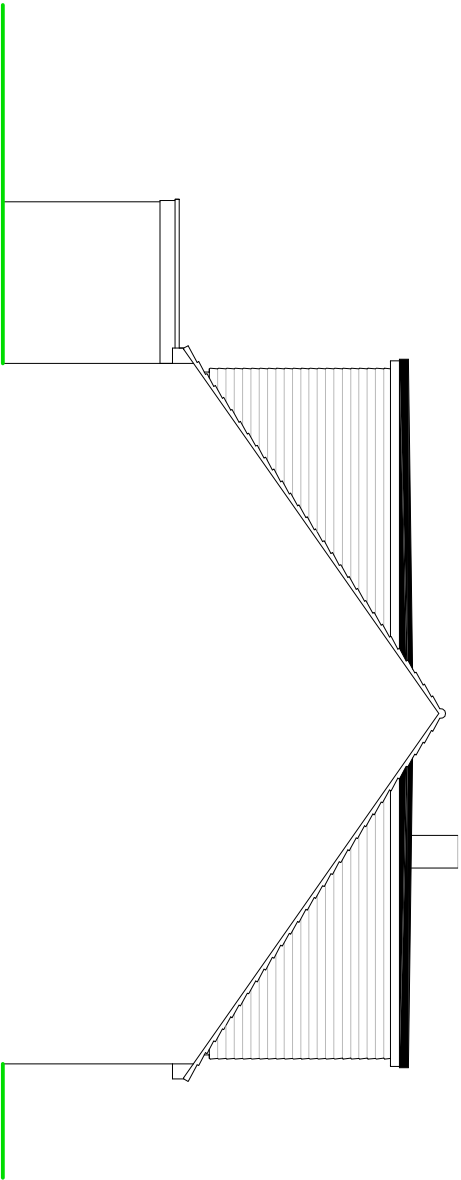

SIDE ELEVATION

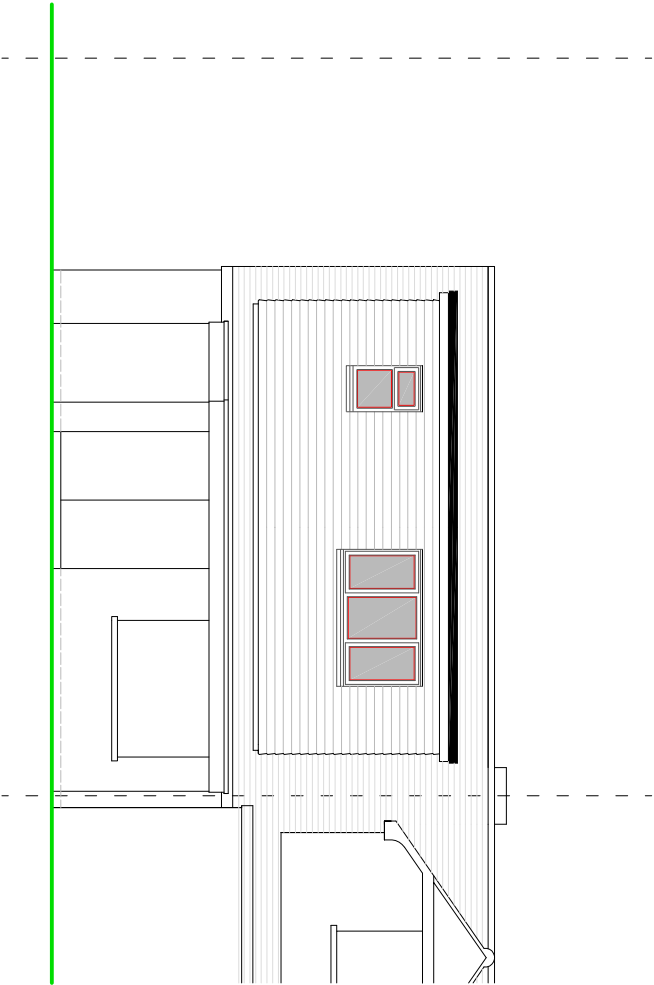



REAR ELEVATION

NOTES

ROOF - GRP covering to flat roof.


WALLS - Plain concrete tile hanging to client choice and planning approval.

WINDOWS/DOORS - White framed PVC double glazed units.

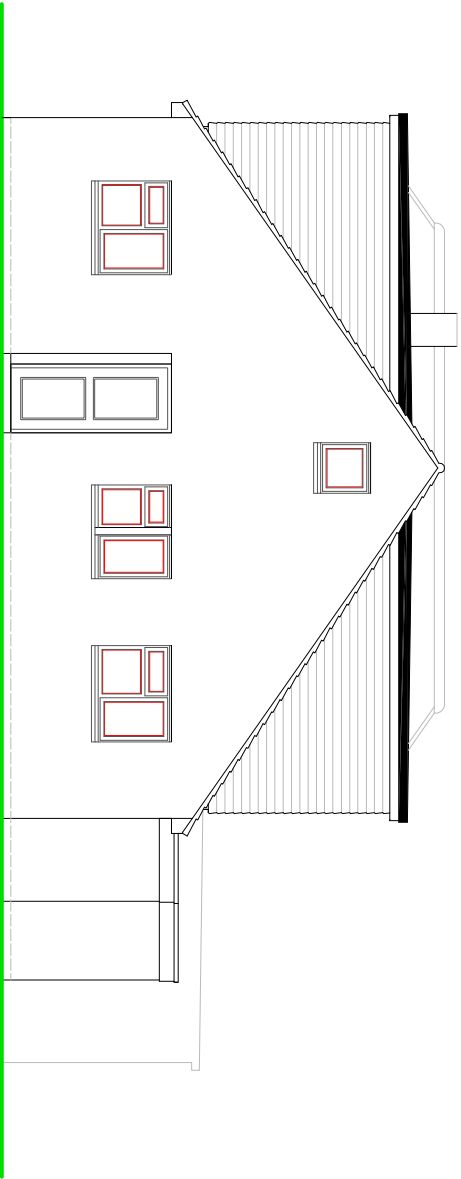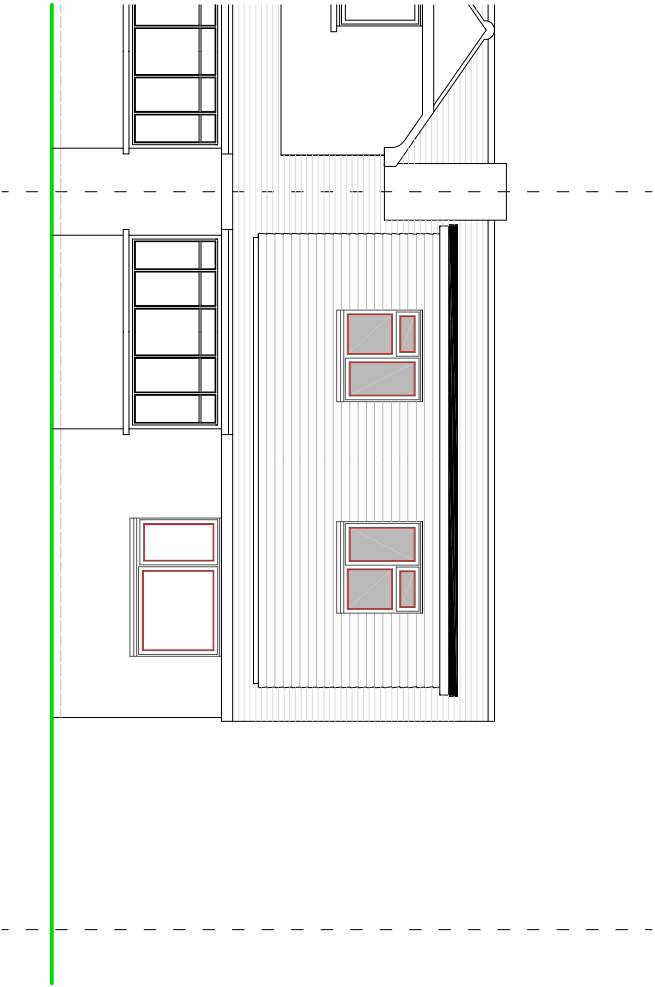

SIDE ELEVATION

SCALE

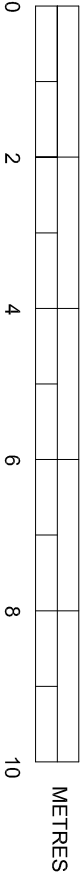

PROPOSED ELEVATIONS

SUSSEX BUILDING CONSULTANCY LIMITED

20 BRIDORLEY CLOSE, PAGHAM,
BOGNOR REGIS, WEST SUSSEX.

SCALE - 1/100 REV - B DATE - 18/06/2020



partner
LABC

3 NORTHGATE ROAD
BOGNOR REGIS
PO21 5LZ
TEL - (01243) 961379