



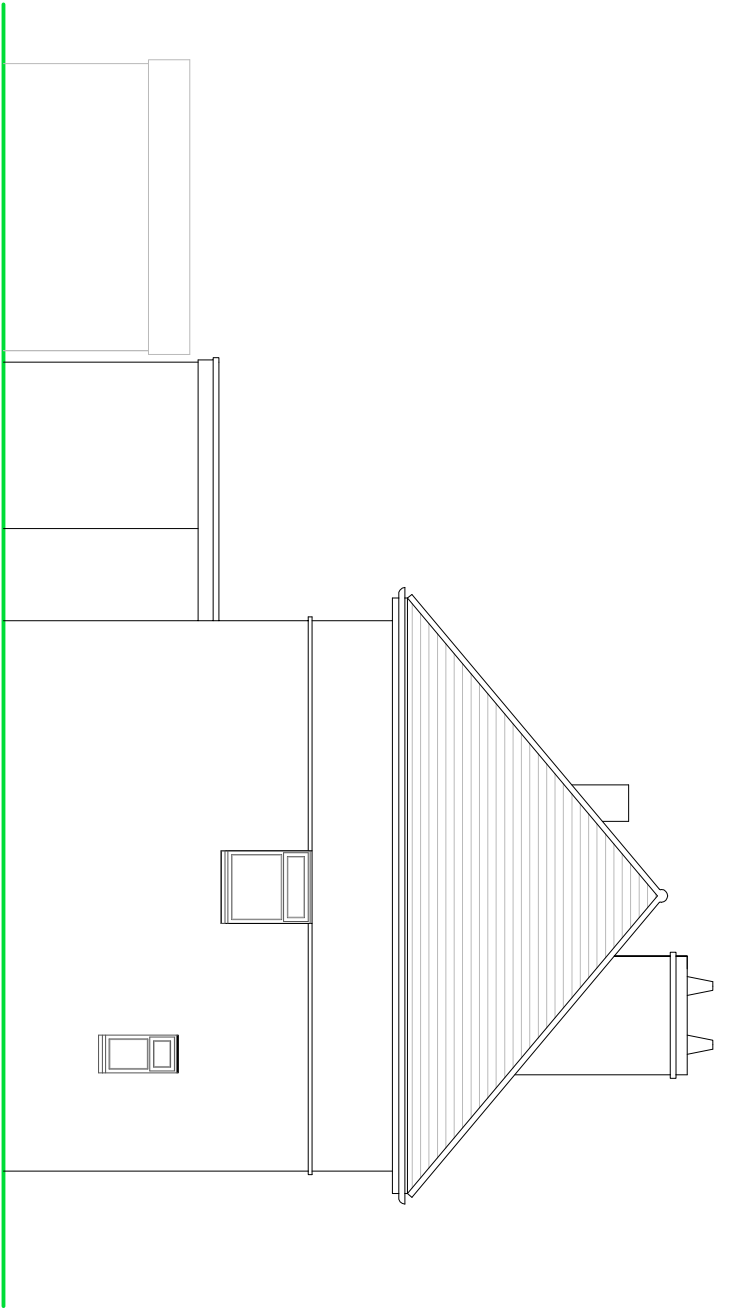

SIDE ELEVATION

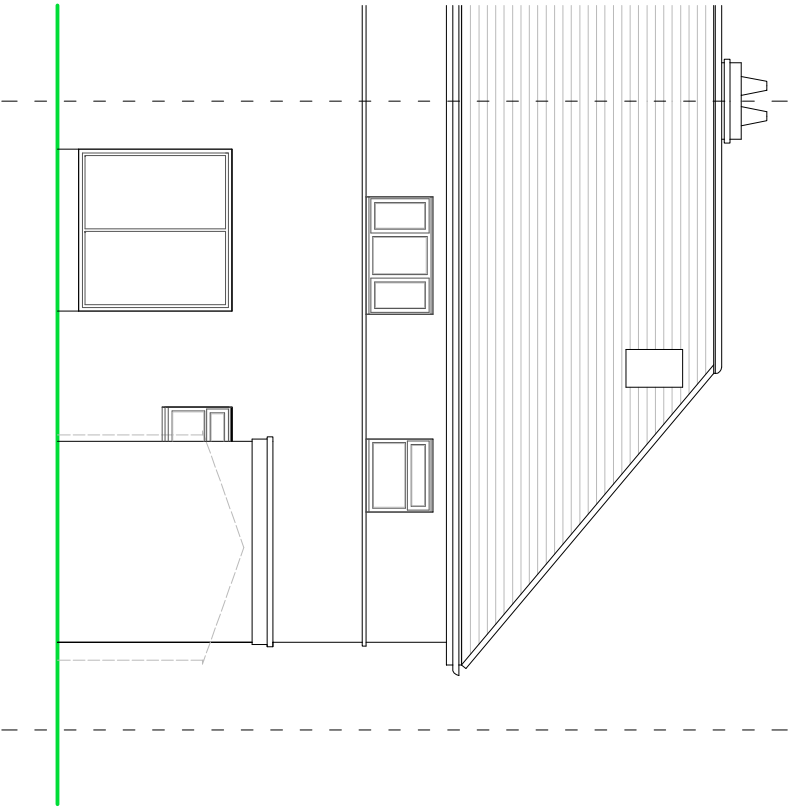

REAR ELEVATION


NOTES

ROOF - Interlocking concrete pan tiles to pitched roof and felled covering to flat roof.

WALLS - Painted render finish.


WINDOWS - White PVC framed double glazed units.

DOORS - White PVC framed double glazed units.

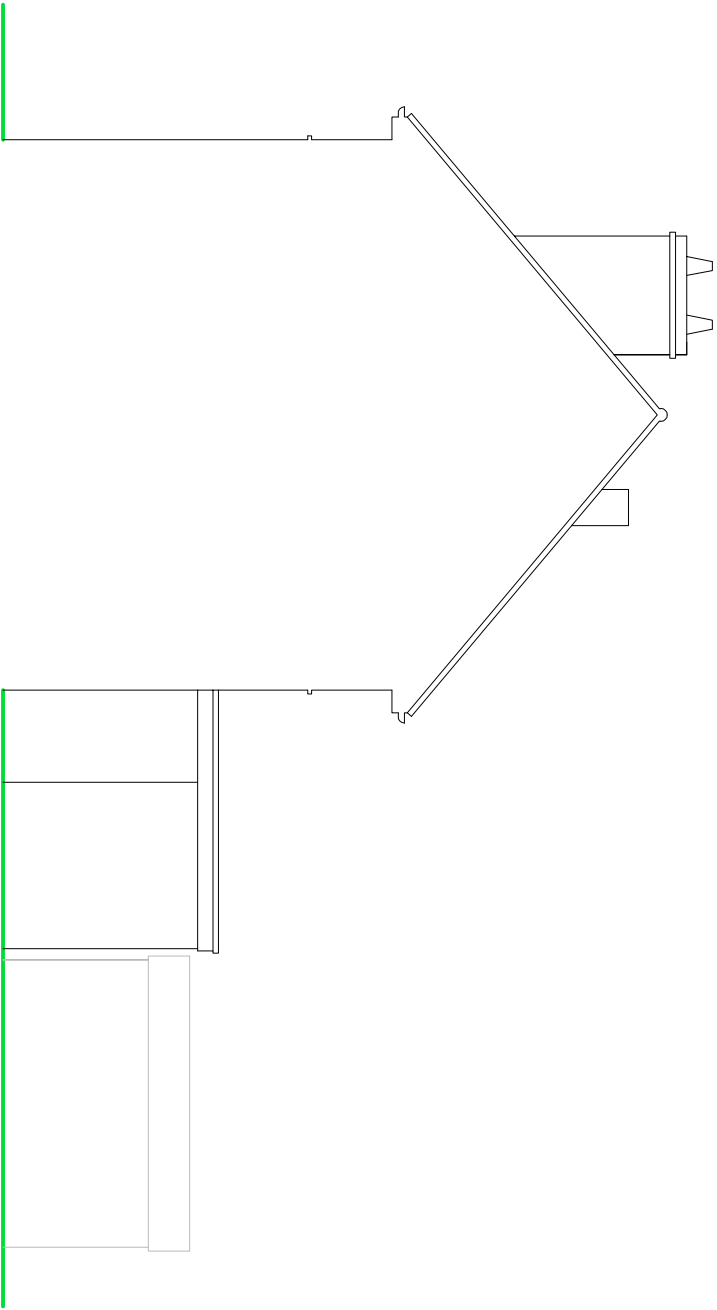

SIDE ELEVATION

SCALE

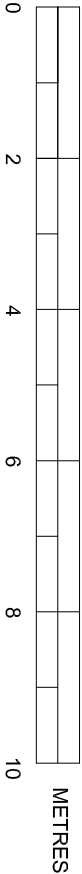

EXISTING ELEVATIONS

Scale 1:100 on A3

SUSSEX BUILDING CONSULTANCY LIMITED

5 ARNHAM ROAD,
BOGNOR REGIS, WEST SUSSEX.

SCALE - 1/100 REV - DATE - 09/06/2022

partner

LABC

3 NORTHGATE ROAD
BOGNOR REGIS
PO21 9LZ
TEL - (01243) 861379