



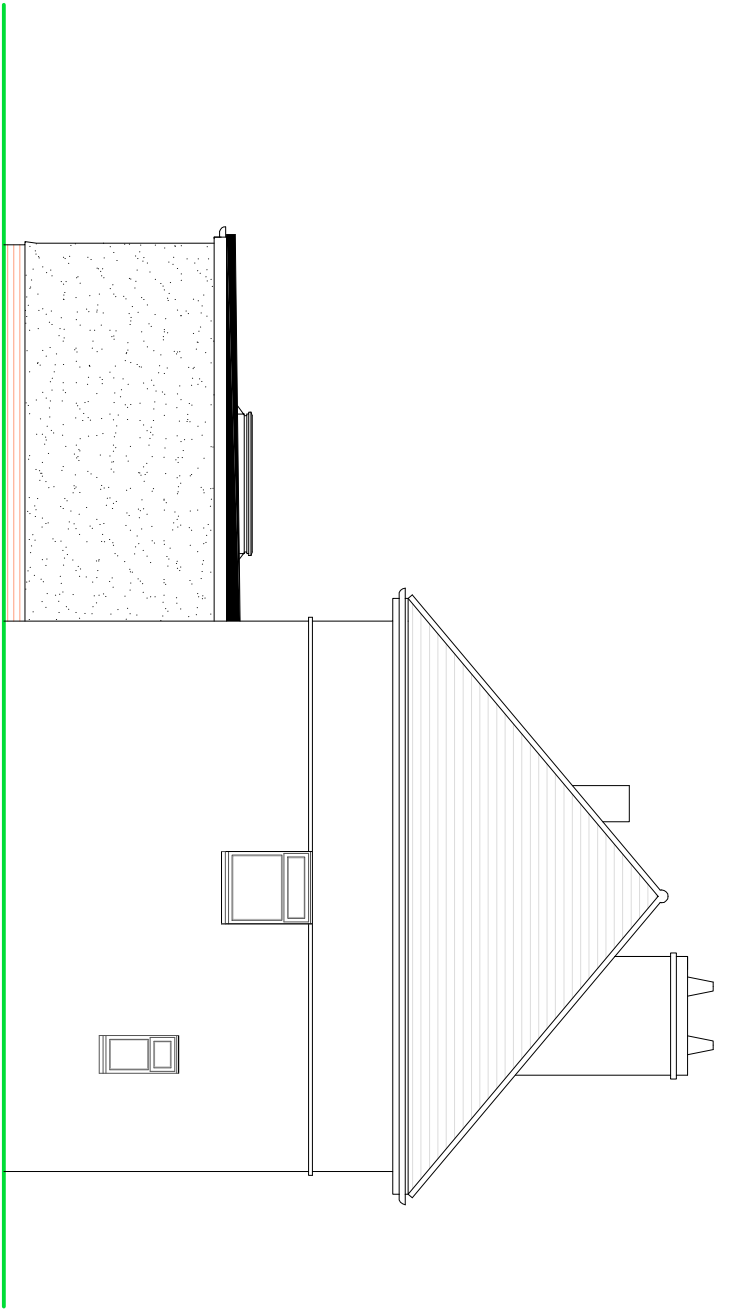


SIDE ELEVATION

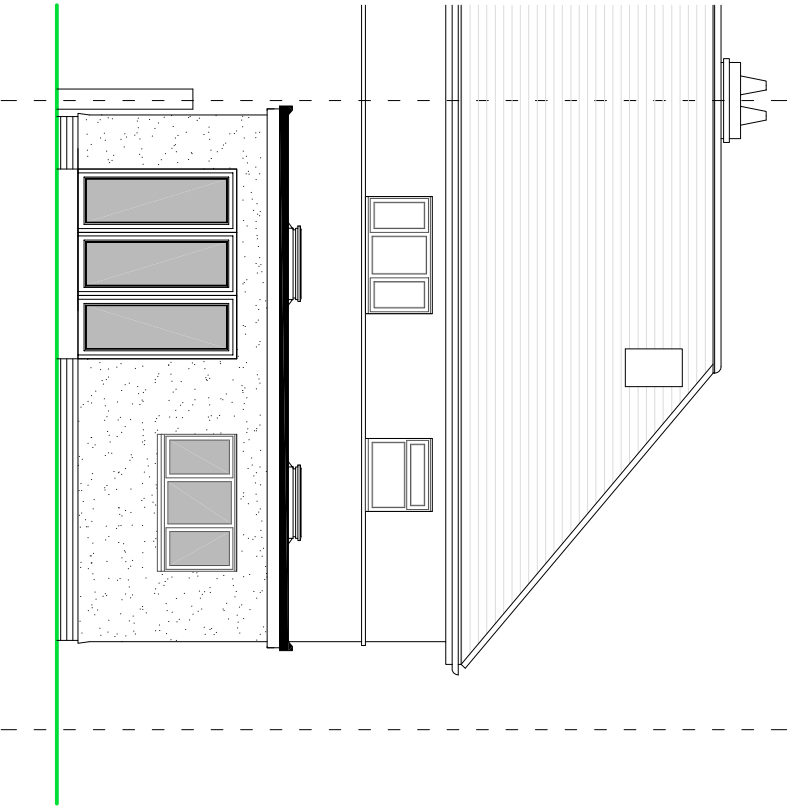

REAR ELEVATION

NOTES

- ROOF - GRP covering to flat roof.
- WALLS - Through coloured render finish.
- WINDOWS - White PVC framed double glazed units.
- DOORS - White PVC framed double glazed units.

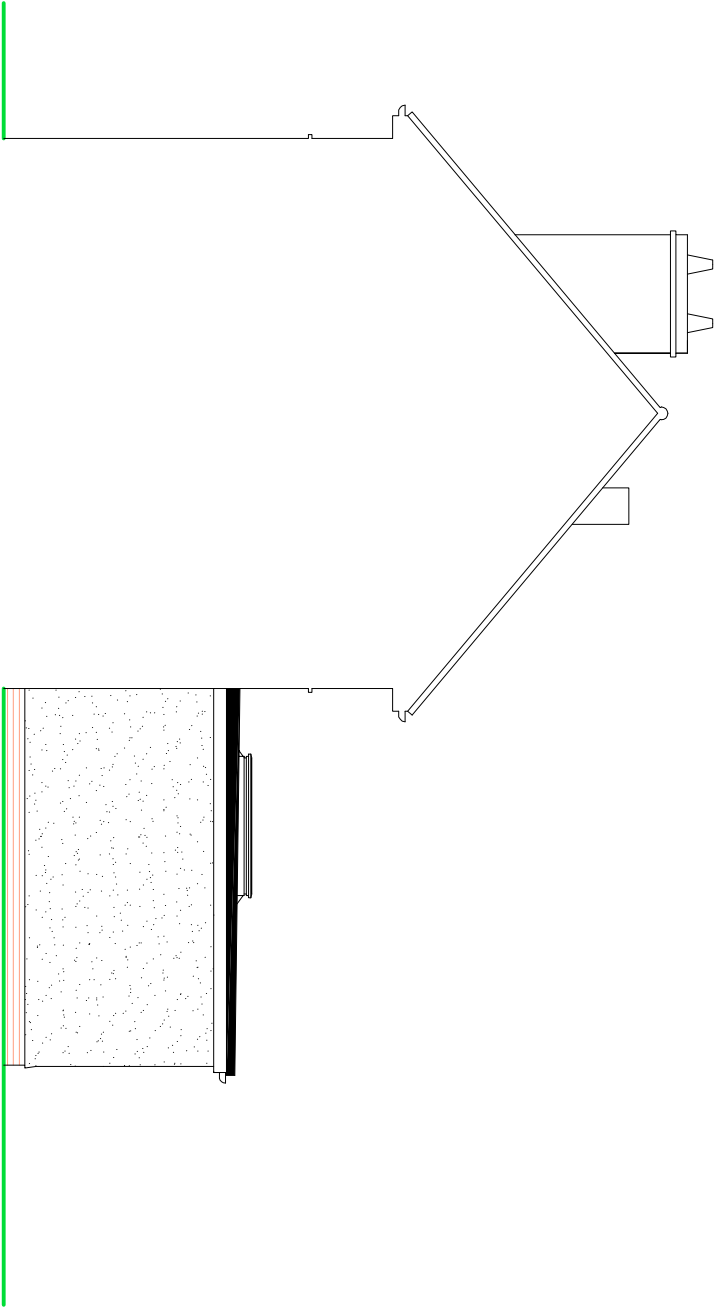

SIDE ELEVATION



PROPOSED ELEVATIONS

Scale 1:100 on A3

SUSSEX BUILDING CONSULTANCY LIMITED

5 ARNHAM ROAD,
BOGNOR REGIS, WEST SUSSEX.

SCALE - 1/100 REV - DATE - 20/05/2022



Partner
LABC

3 NORTHGATE ROAD
PO21 5LZ
TEL: (01243) 861379