



LOWER PART OF THIS WINDOW UP TO 1.70M
FROM FLOOR LEVEL TO BE GLAZED IN OBSCURED
GLASS

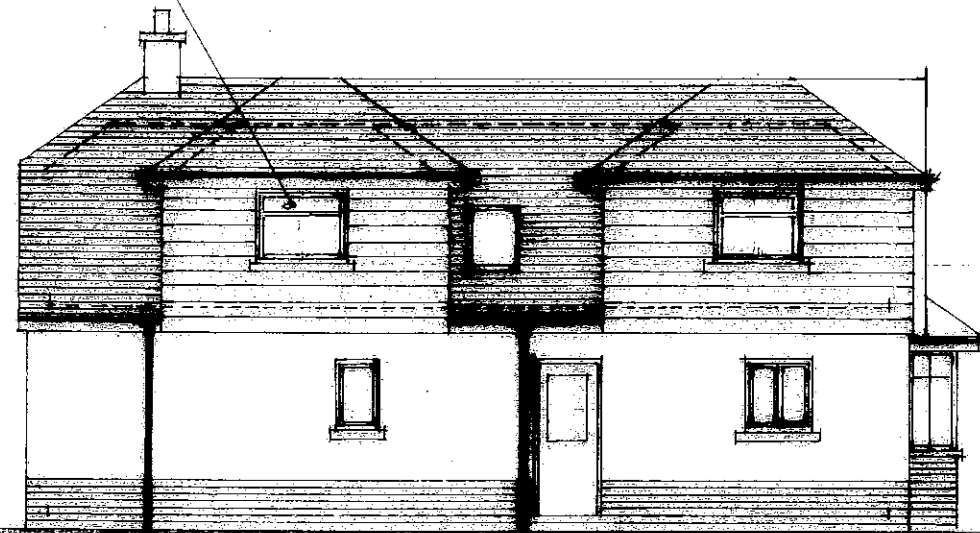

EAST ELEVATION

WINDOW IN SOUTH ELEVATION OF EXTENSION
OBSCURED BY EXISTING ROOF TO SOUTH
ELEVATION

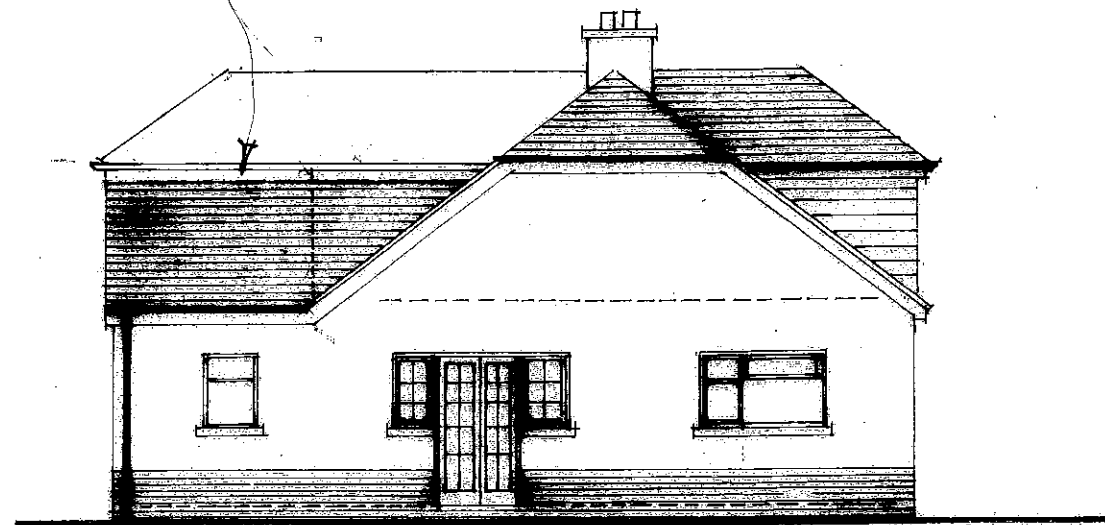


SOUTH ELEVATION TO REAR GARDEN

ROOF TO BE COVERED IN PLAIN TILE TO MATCH
EXISTING
FIRST FLOOR WALLS CLAD IN TILE HANGING
WINDOWS PVCU FRAMED SIDE HUNG
CASEMENTS DOUBLE GLAZED

EXISTING BARN END ROOF REPLACED WITH FULL
GABLE



NORTH ELEVATION TO PEVENSEY ROAD

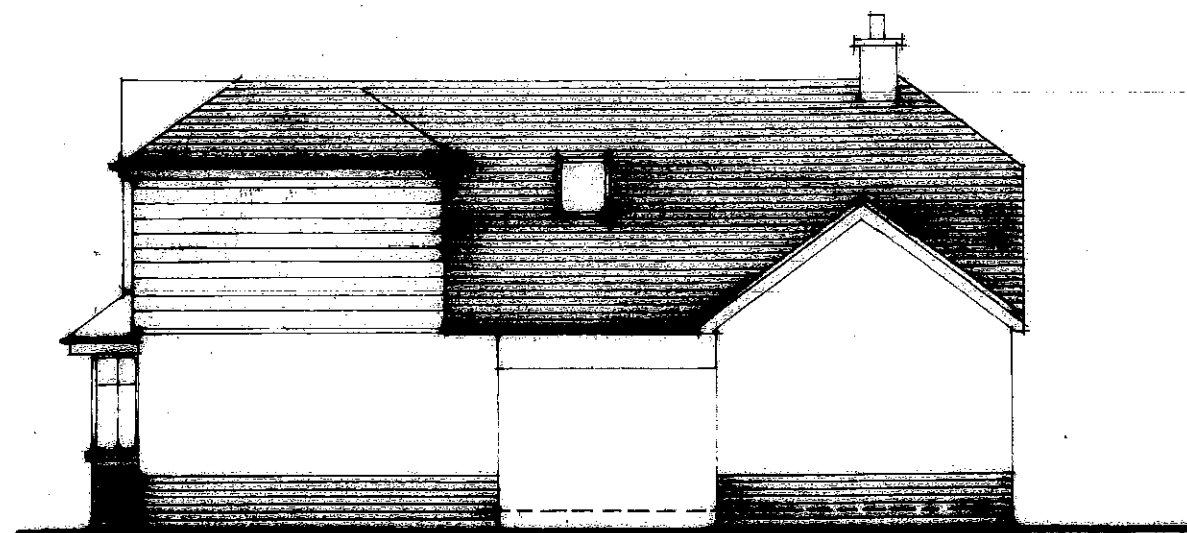

WEST ELEVATION

This drawing is the copyright of the Architect and must not be reproduced or used without the Architect's permission. Figured dimensions are to take precedence over scaled dimensions. The Contractor is responsible for checking all figured dimensions on drawings against actual site dimensions. Scaled dimensions are not to be used for construction and setting out purposes. Any discrepancies are to be reported to the Architect. This drawing should be read in conjunction with schedules, specifications and engineers drawings and details where applicable.

DAVID BENNETT ARCHITECT
THE OLD COTTAGE
10 VICARAGE LANE, FELPHAM
WEST SUSSEX PO22 7EA
01243 866279 and 07932 757144
Email: davidkbennett47@gmail.com

CLIENT
MR AND MRS A RODWELL
PROJECT
ALTERATIONS AND EXTENSIONS
25 PEVENSEY ROAD
BOURNHAM WATER PO21 5NS

DRAWING TITLE
PROPOSED ELEVATIONS

SCALE
1/100 at A3

REFERENCE
11281.36B

