




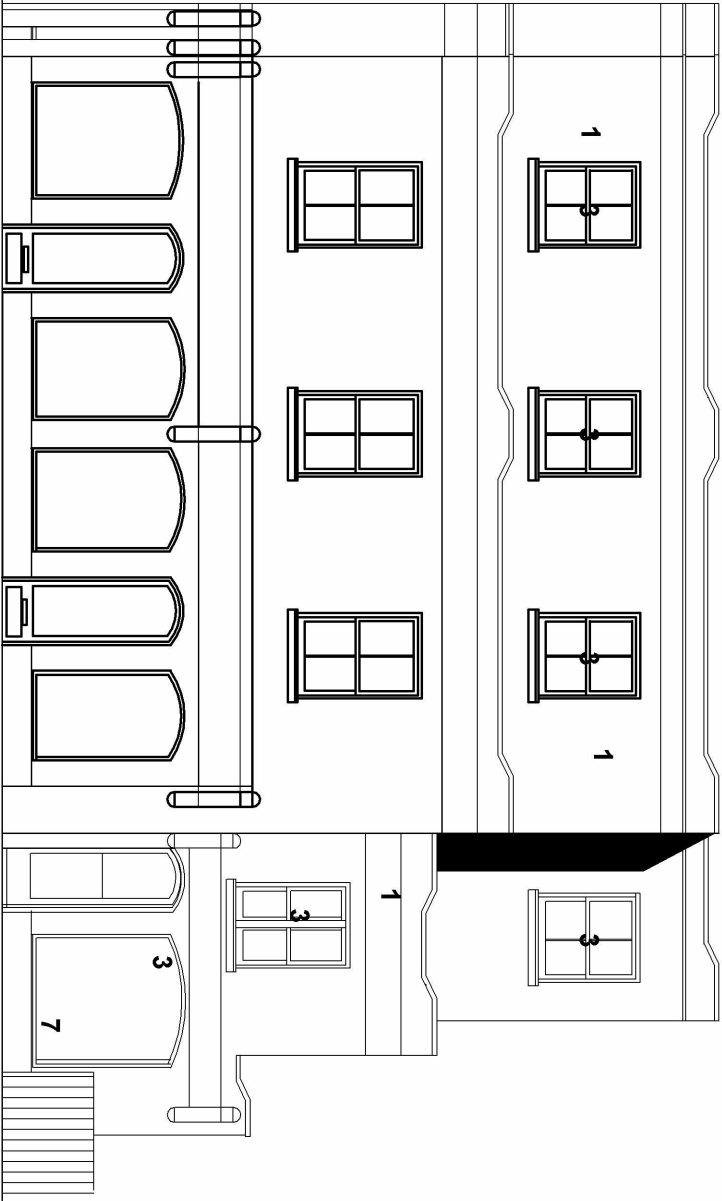

Front Elevation (west)

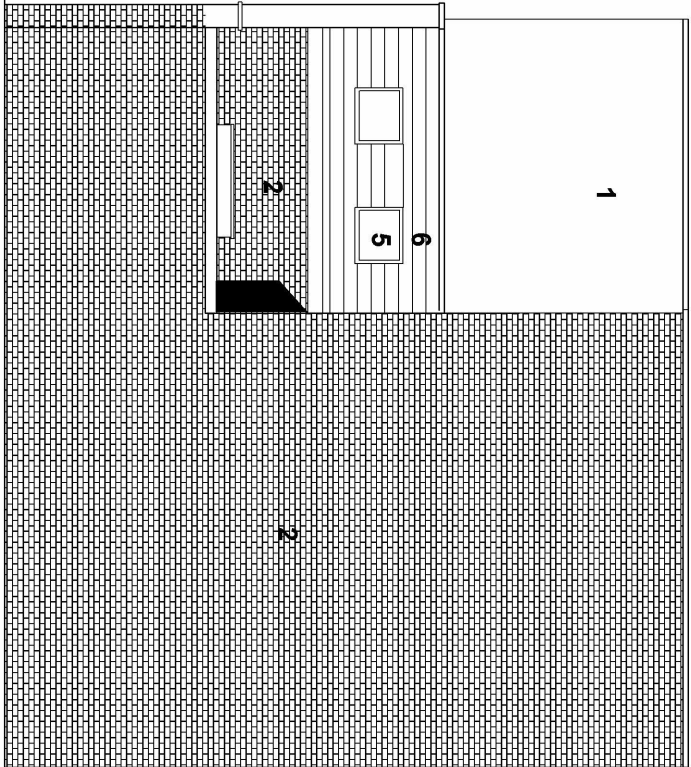

Side Elevation (south)

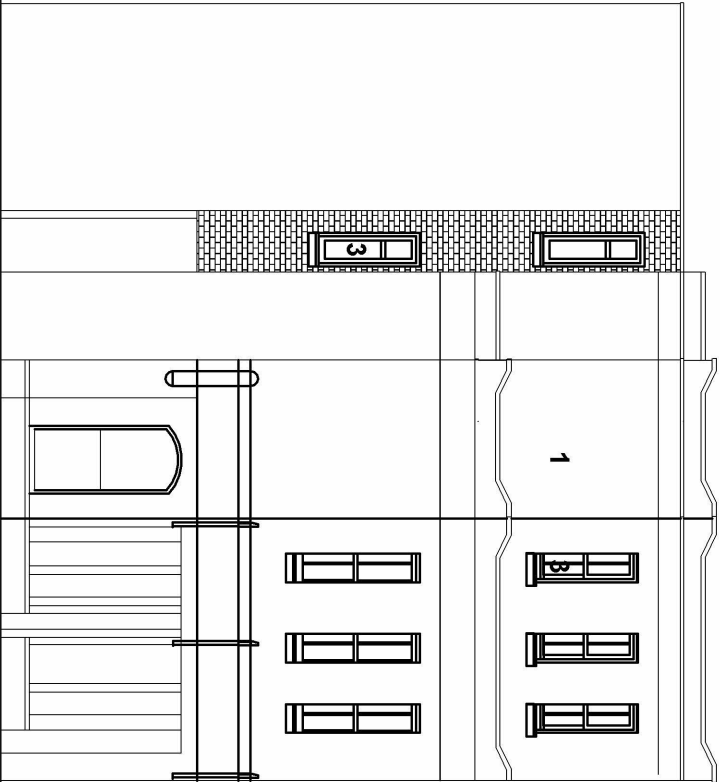

Side Elevation (North)

Material Key

- 1. Render
- 2. Mixed Stock Brick
- 3. Painted Timber Windows/Doors
- 4. Obscure glass
- 5. Roof Window
- 6. Eternit Slate
- 7. Slatted timber

Rear Elevation (East)

Rev. D Corrections to elevations May 2019

|               |                               |
|---------------|-------------------------------|
| project title | 1-2 Argyle Road, Bognor Regis |
| drawing title | Proposed Elevations           |

|        |          |             |      |
|--------|----------|-------------|------|
| date   | 08-2018  | project no  | 1810 |
| scale  | 1:50@ A3 | drawing no  | PL02 |
| status | Planning | revision no | D    |

**Guy Walker Architects**  
New Olives,  
High Street,  
Uckfield,  
East Sussex  
TN22 1QE.  
Tel: 0779 9061715

N.B Do Not Scale of this drawing. Drawing for status use only.  
Any discrepancies to be reported to the project architect