



①

LOCATION PLAN
65C GRAVITS LANE BOGNOR REGIS

SCALE 1:200
DRAWN I. EVERARD
DATE 31/1/2014
AMENDED 12/6/2019
TO SHOW SOAKAWAY POSITIONS

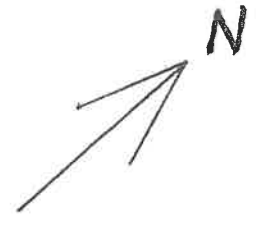

INYDALE ROAD BOGNOR REGIS WEST SUSSEX

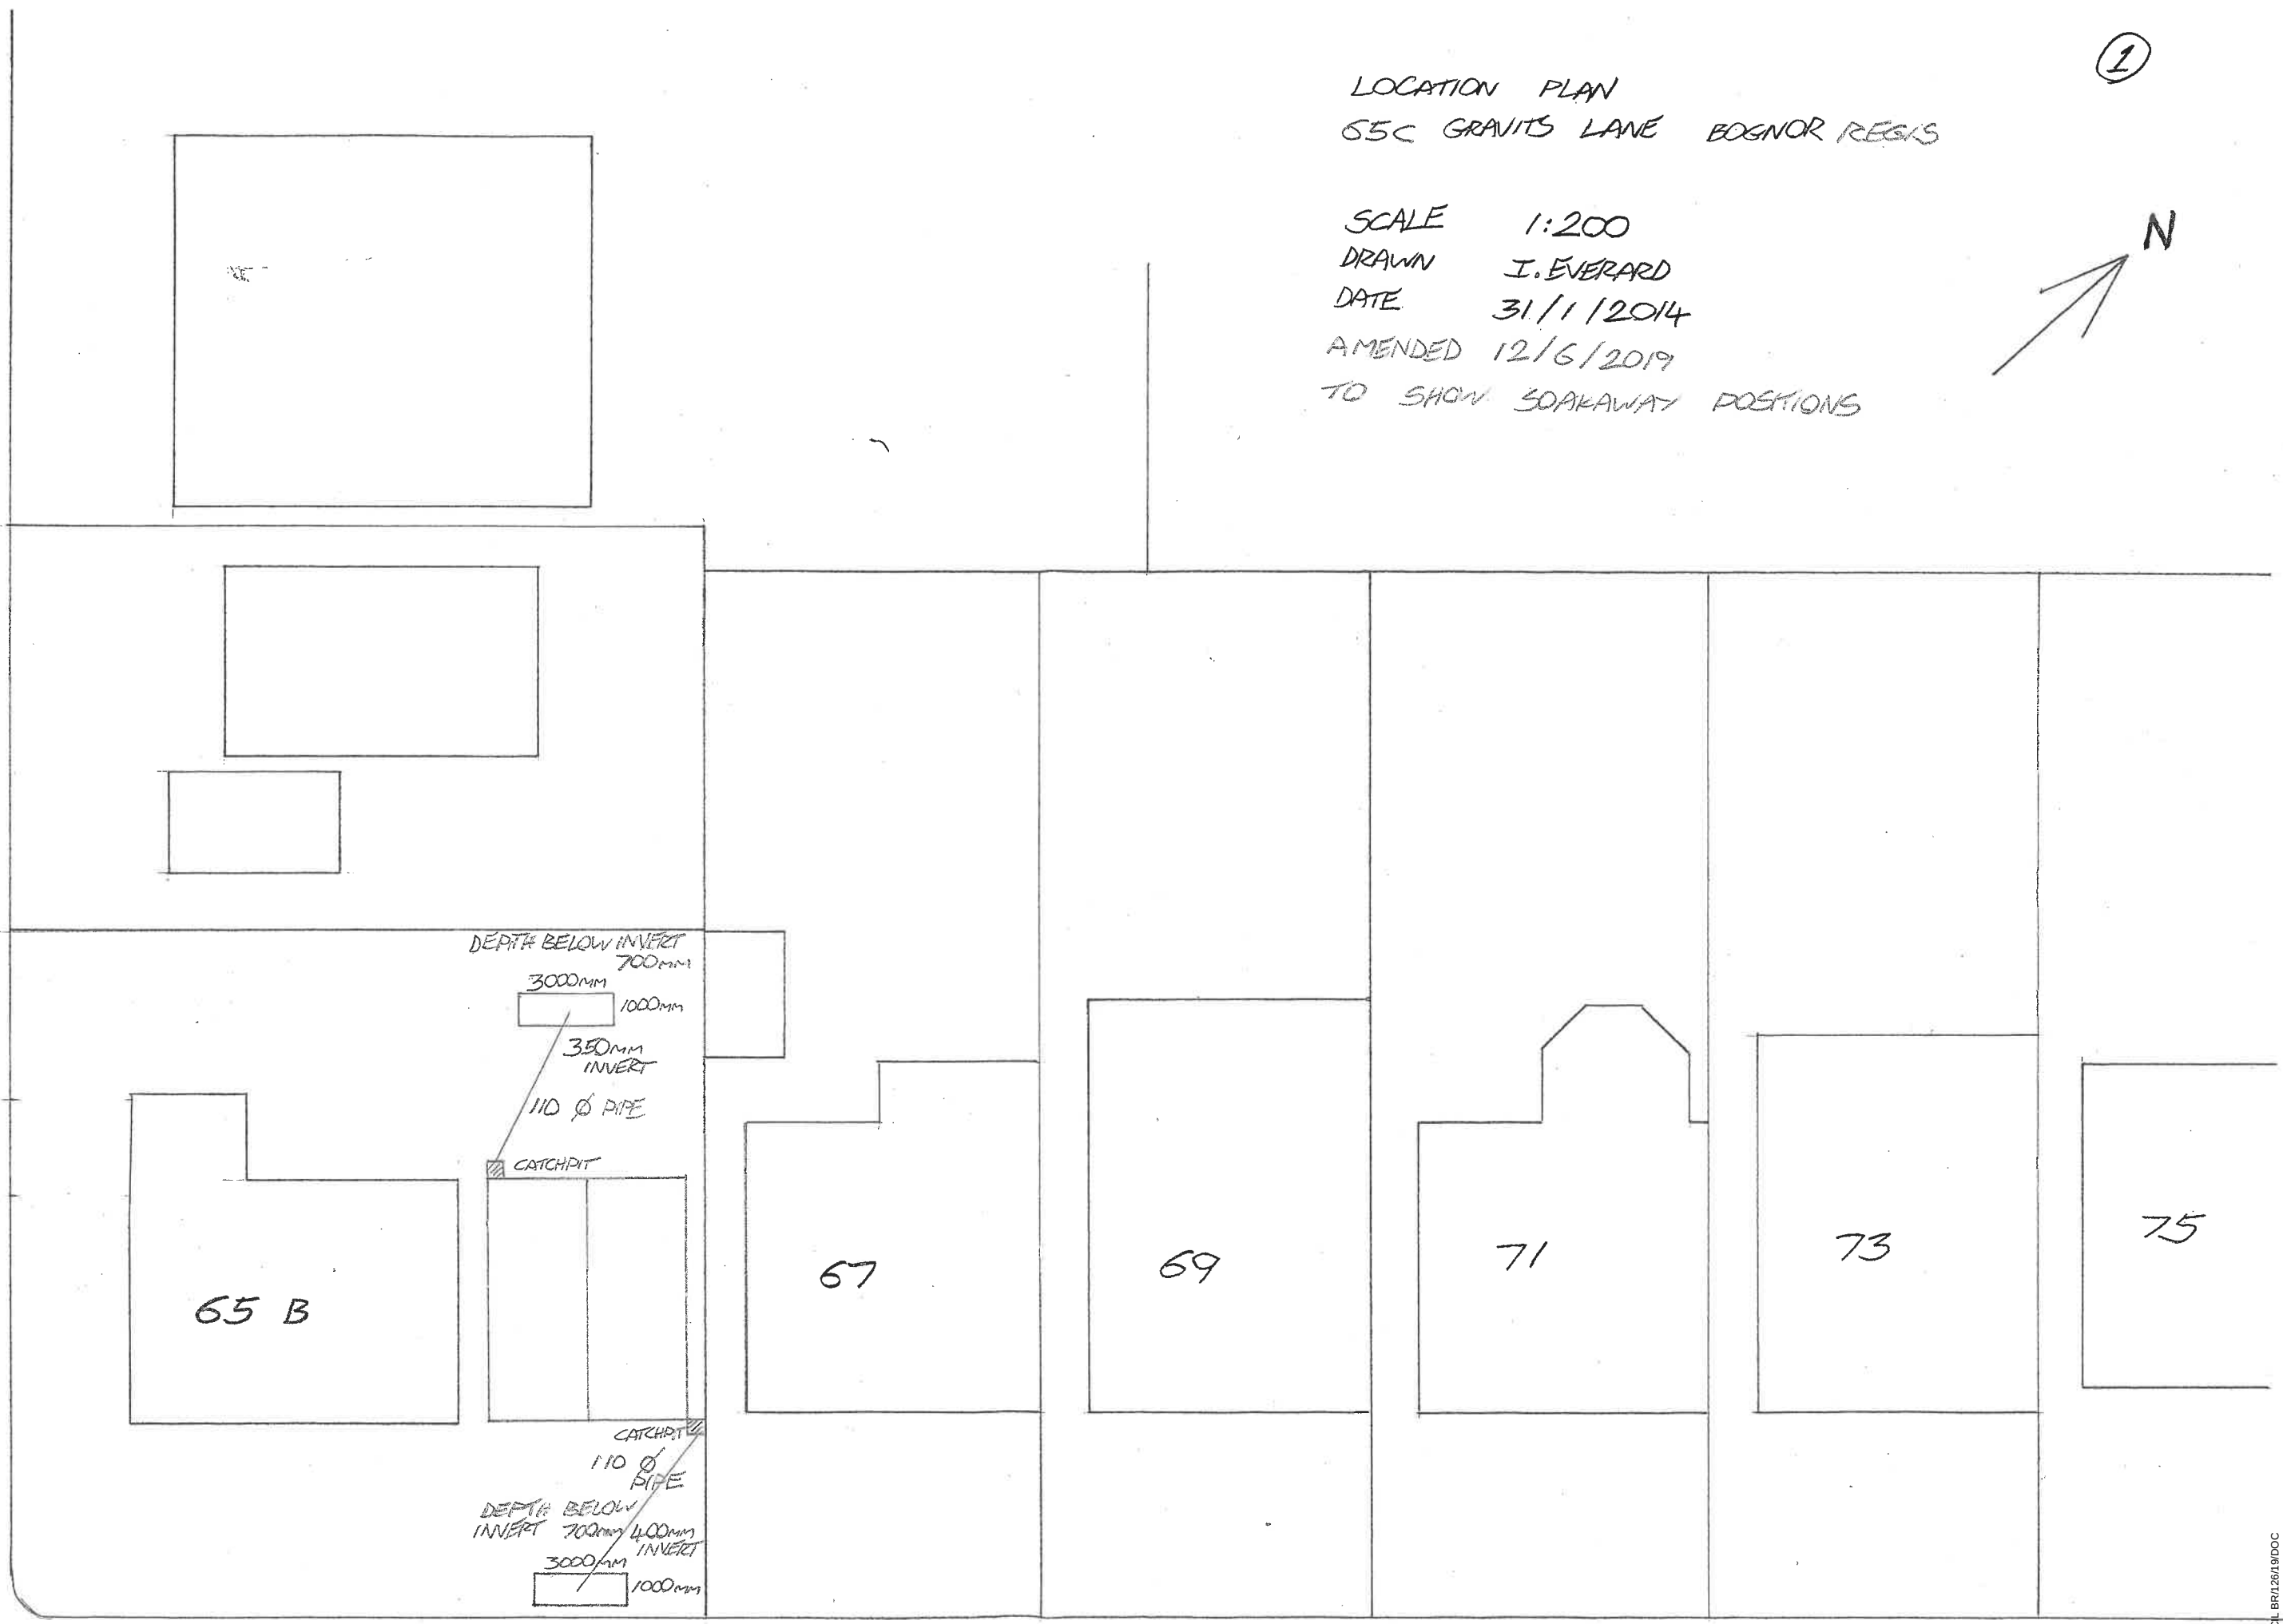

GRAVITS LANE BOGNOR REGIS WEST SUSSEX