


FRONT AND REAR SOAKAWAY CONSTRUCTION
FOR G5C GRAVITY LANE BODNOR REG'S
W. SUSSEX

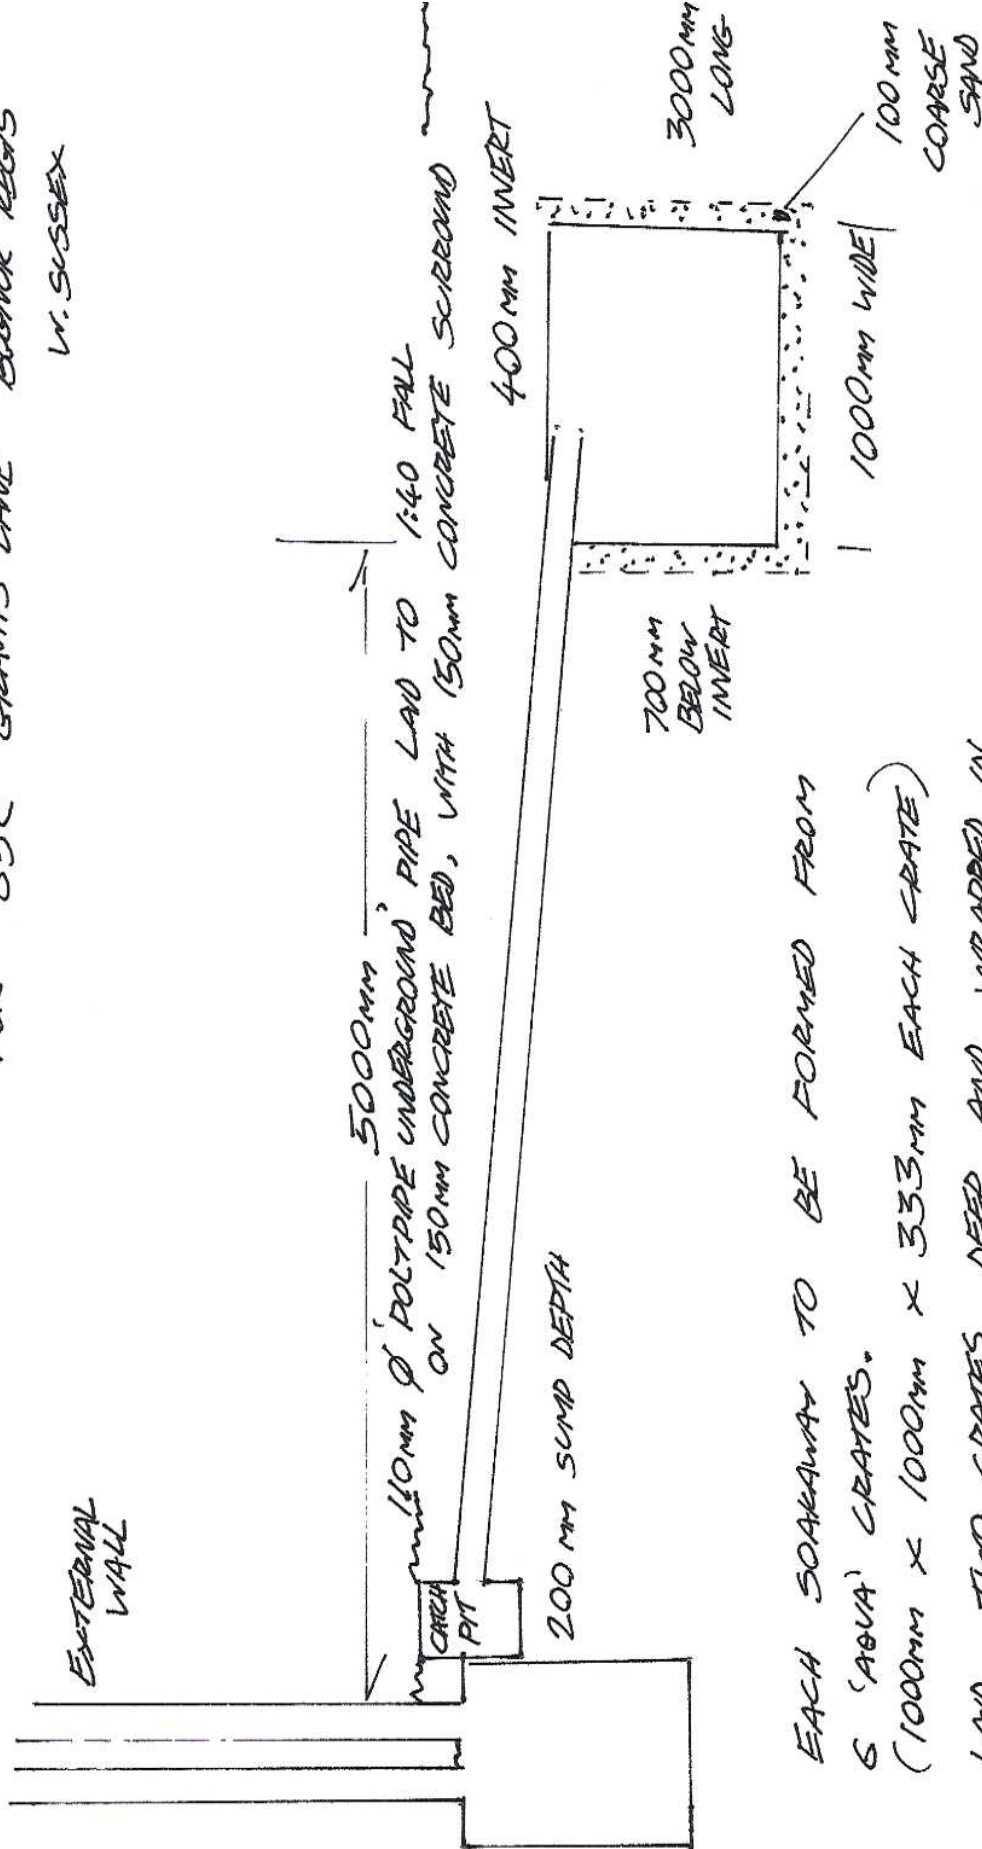

EACH SOAKAWAY TO BE FORMED FROM 6 'AQUA' CRATES. (1000mm x 1000mm x 333mm EACH CRATE) LAID TWO CRATES DEEP AND WRAPPED IN 'STRATACHECK PLUS' NON-WOVEN GEO TEXTILE BEDDED ON AND SURROUNDED BY 100mm COARSE SAND. ACTUAL VOLUME @ 94% VOID RATIO BEING 1.88 m³ PER SOAKAWAY (3.76 m³ TOTAL VOLUME)