




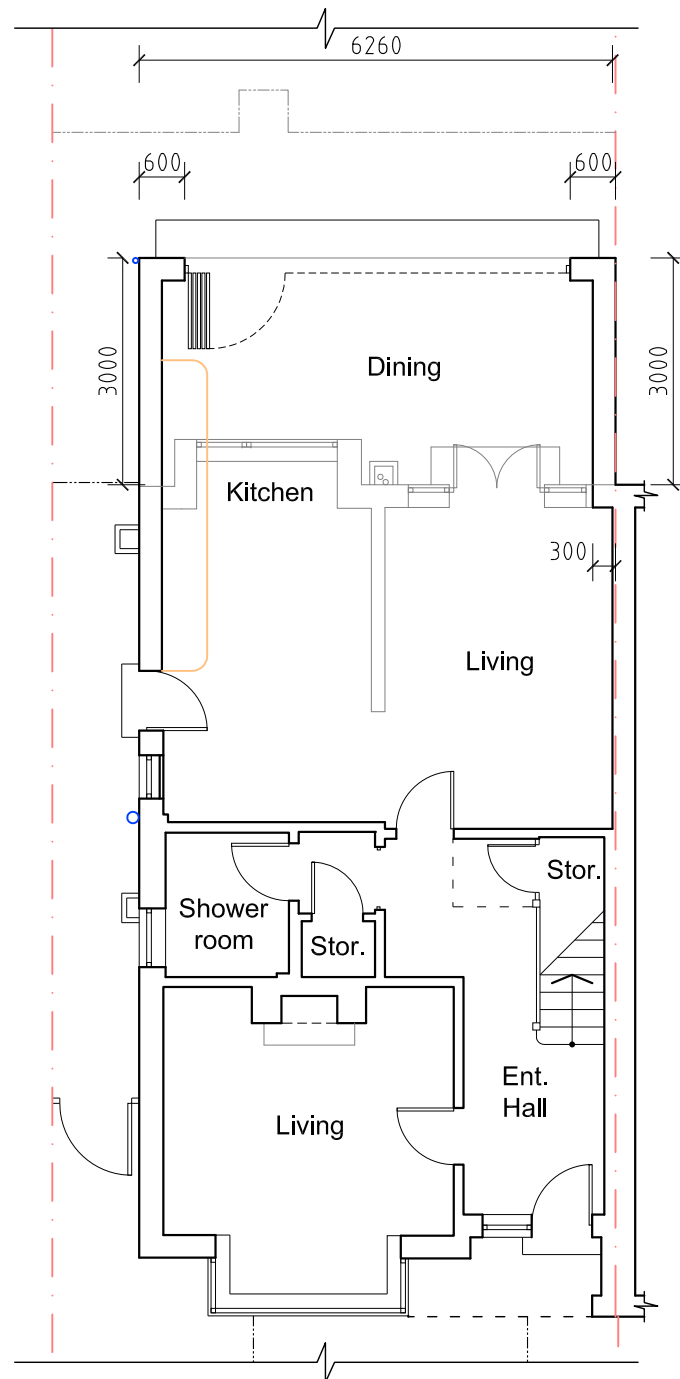


PROPOSED GROUND FLOOR PLAN,
Sc. 1:100

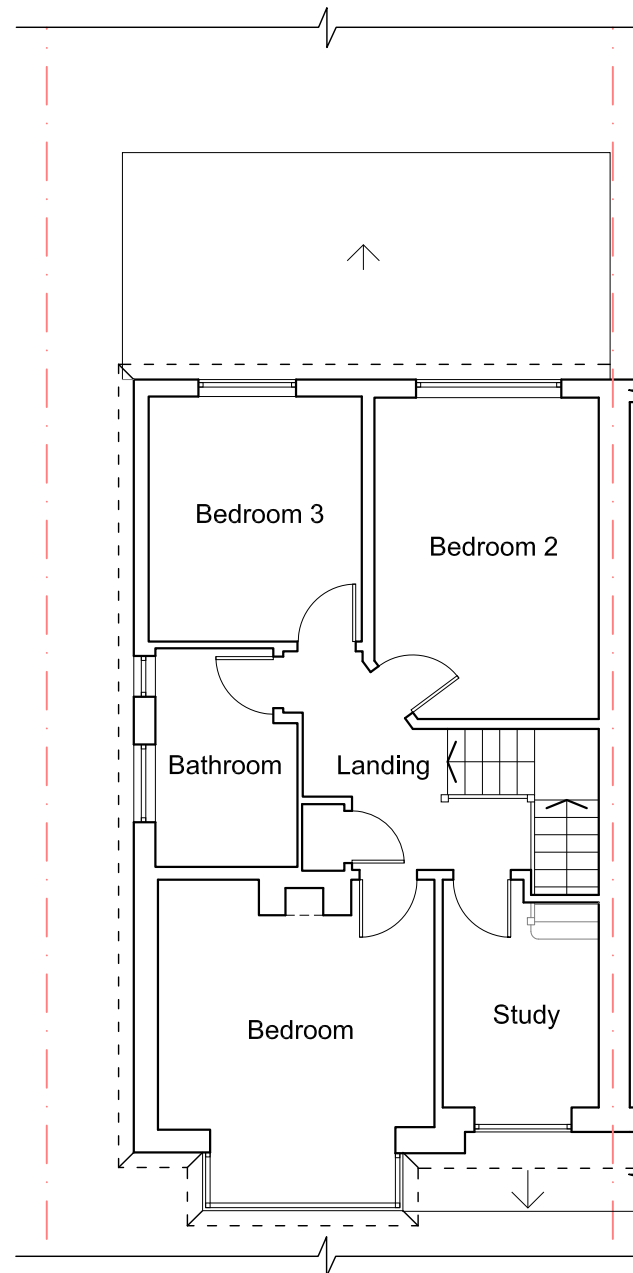


PROPOSED FIRST FLOOR PLAN,
Sc. 1:100

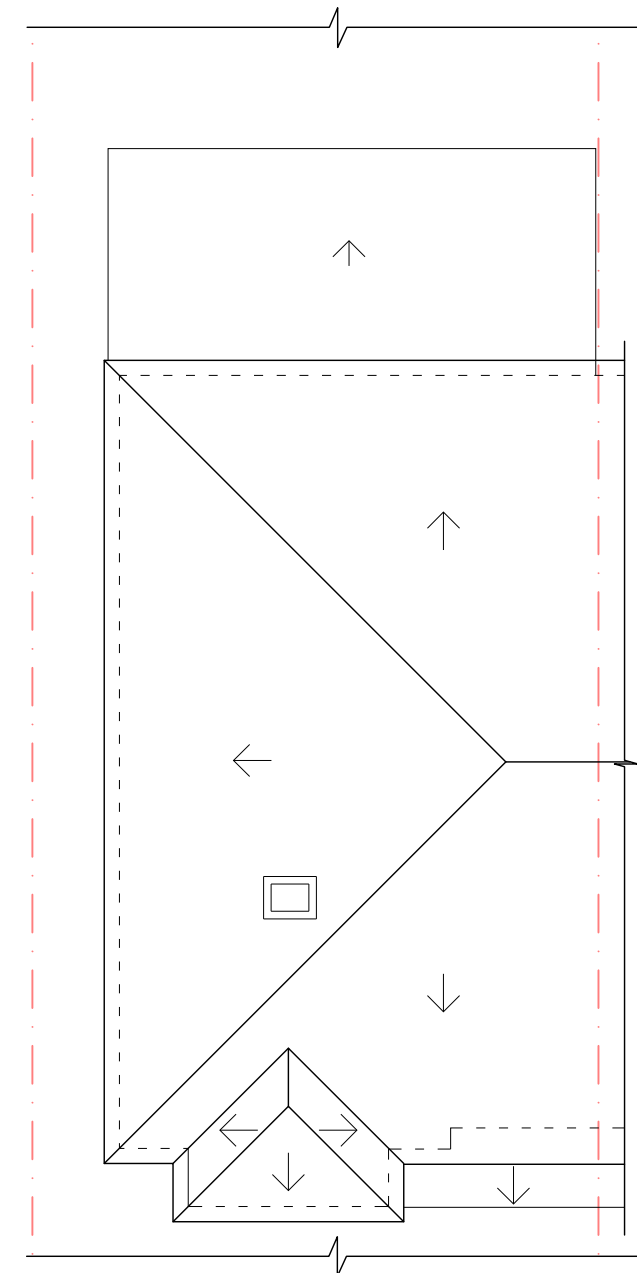

PROPOSED ROOF PLAN, Sc. 1:100

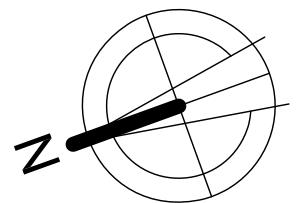

1:100

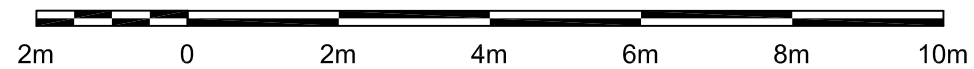

11 SOUTHDOWN ROAD
BOGNOR REGIS, PO21 2JS

SHEET 005

PROPOSED PLANS
(SC. 1:100 @ A3)

03.05.2018