


SCHEMATIC OF ASSEMBLY RE: BALCONIES
AND SUNSPACE AT LANGFOLD HOUSE,
THE STEYNE, BOGNOR REGIS.

(NOT TO SCALE)

NOTE

ALL STEEL SECTIONS
TO BE GALVANISED
AND FINISHED
WITH INTUMESCENT
PAINT. FINAL FINISHING
USING UPVC CLADDING.

CONSERVATORY ROOF
TO BE FIXED
AND SEALED
TO LEADING EDGE
OF EXISTING
SOFFIT/FACIA

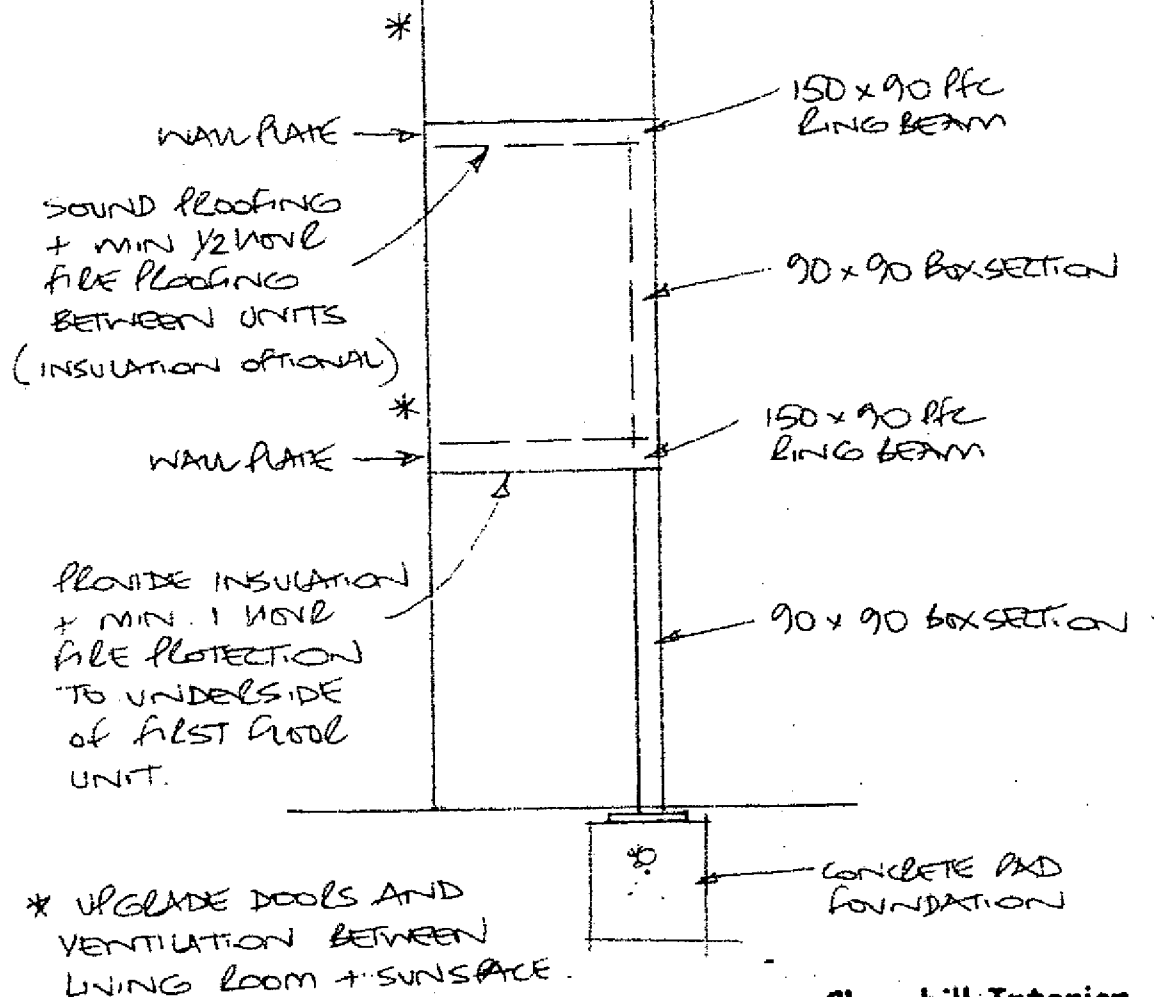

**Churchill Interior
Finishing Limited**

Detail drawings, specifications
and consultancy for new construction
93 BRIGHTON ROAD
ALDERSHOT, HANTS. GU12 4HN
TEL/FAX (01252) 325701

churchilldesign@ntlworld.com
www.churchilldesign.co.uk