





- Flat 8 - 3bed - 131.4sq m
- Flat 9 - 2bed - 89.95sq m
- Flat 10 - 2bed - 67.85sq m
- Flat 11 - 2bed - 55.7sq m
- Flat 12 - 2bed - 55.9sq m

## First floor

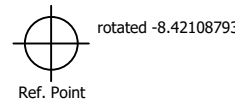


- Flat 13 - 2bed - 89.95sq m
- Flat 14 - 2bed - 67.85sq m
- Flat 15 - 2bed - 53.3sq m
- Flat 16 - 2bed - 55.8sq m

## Second floor

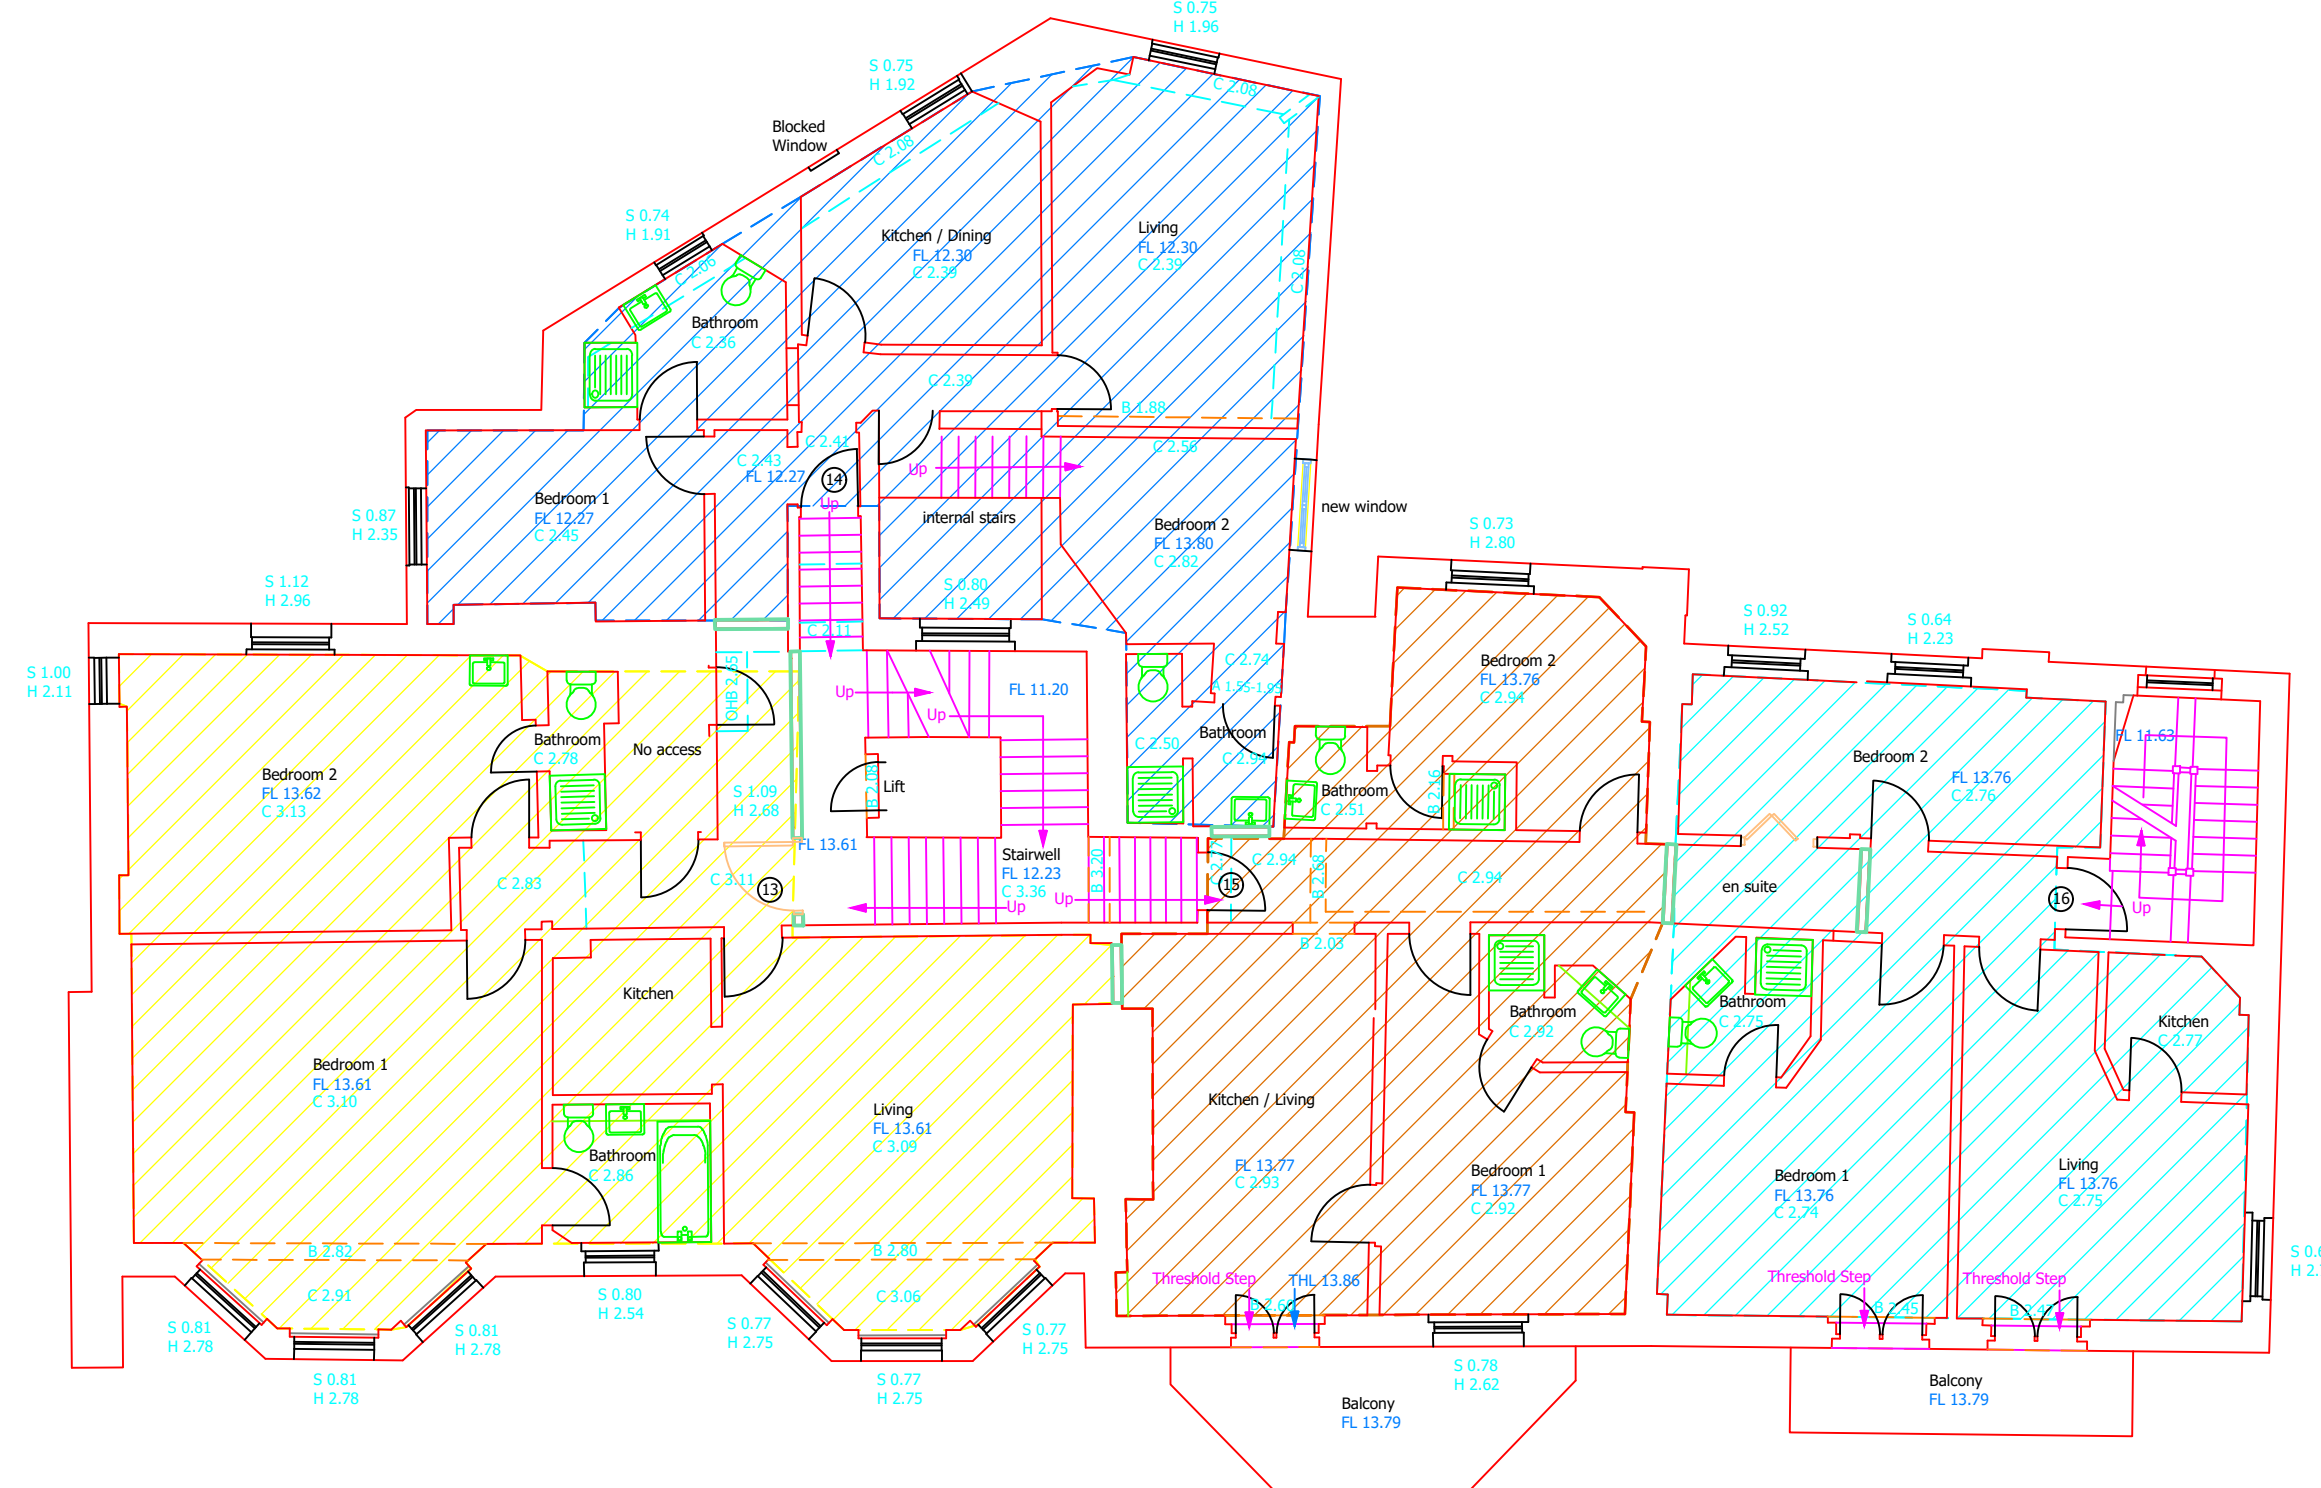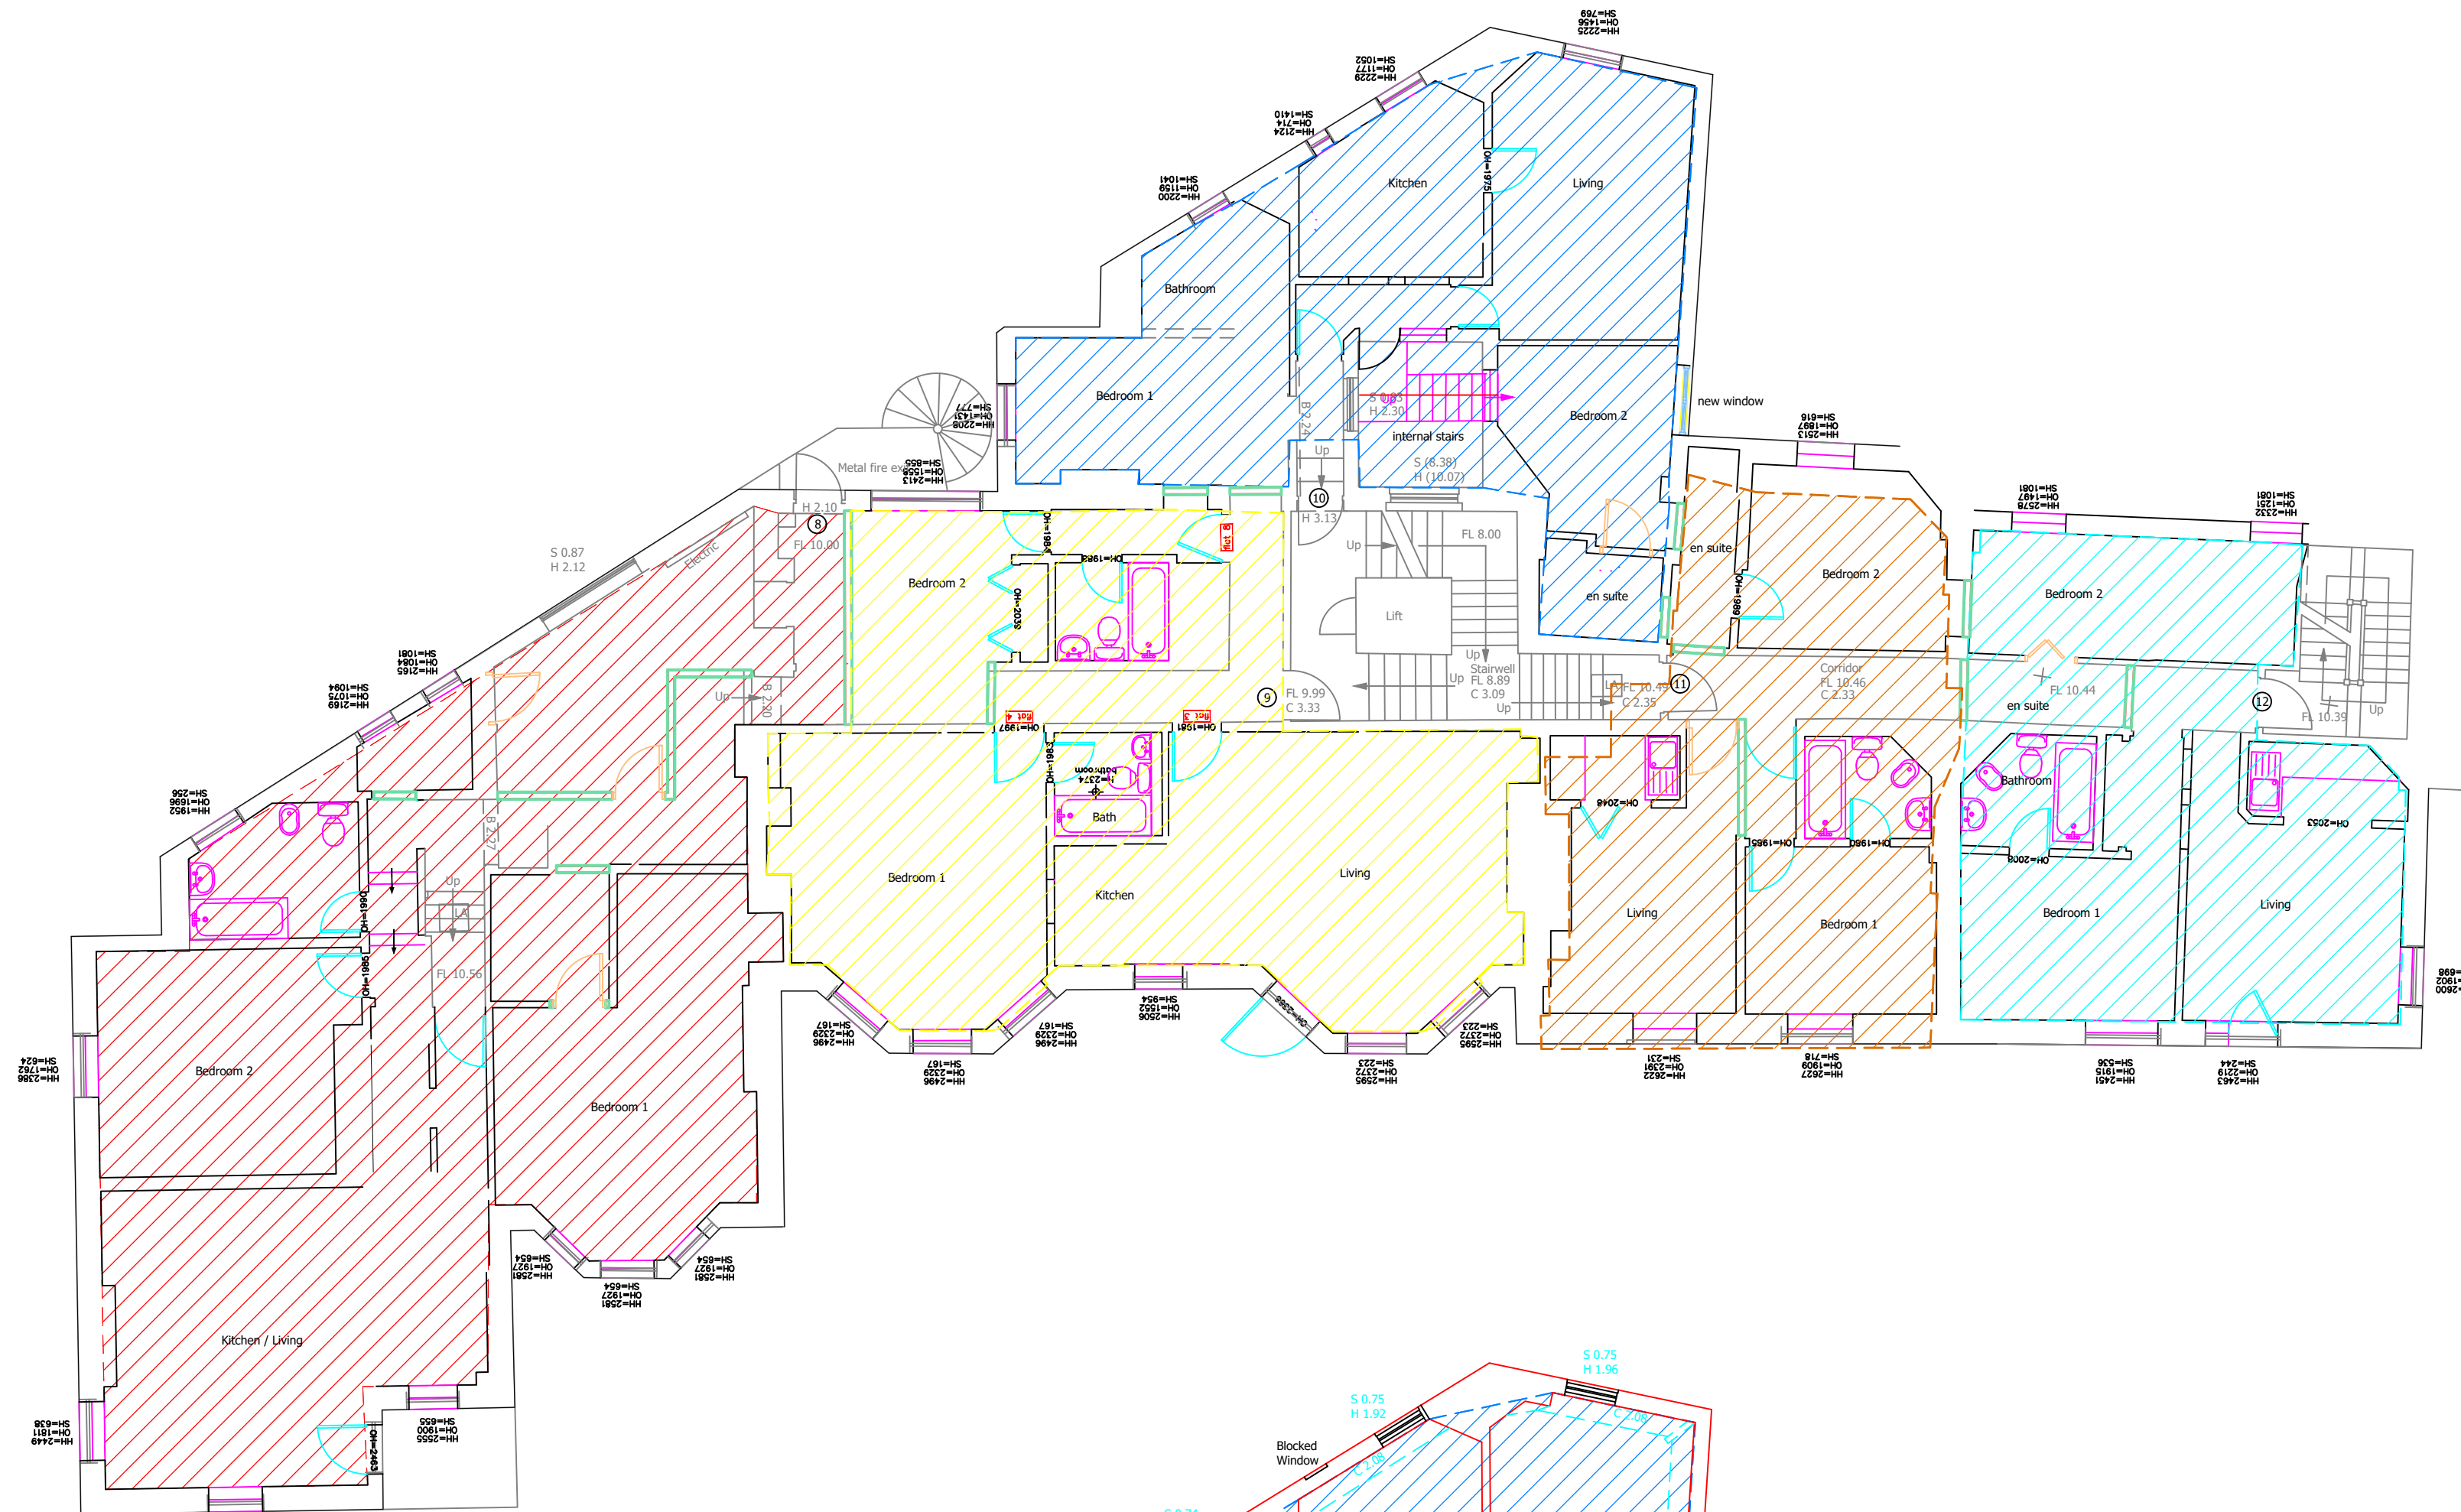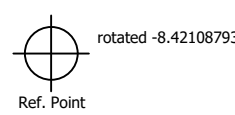

SECOND FLOOR

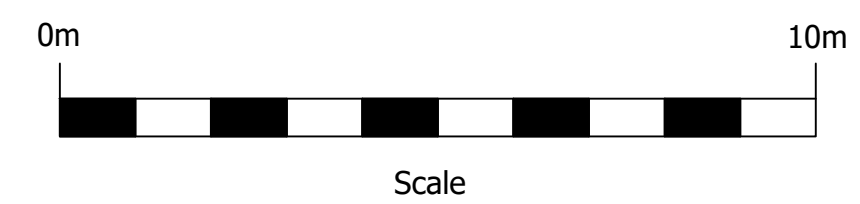

### NOTES:


Drainage:  
All drainage invert information has been obtained through visual inspection only, with no entry into manholes. Therefore the complete accuracy cannot be guaranteed. Where drainage is of critical importance we suggest the services of a specialist drainage expert be used.

Trees:  
Every effort has been made to identify and detail all trees on site but where trees are of critical importance we suggest the use of a specialist such as an arborist. Tree spread and heights are indicative.

GPS:  
GPS levels and grid are obtained using industry standard guidelines and can vary according to the quality of the GPS network at the time of survey. Therefore all GPS detail is relative to the time and date of the survey.

Copyright:  
This survey information is Copyright Encompass Surveys Ltd (2009). All rights reserved.

### Drawing orientation

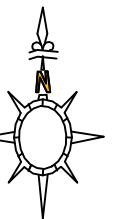

### LEGEND

- C - Ceiling Height
- FC - Floor Ceiling Height
- B - Beam Height
- A - Access Height
- FL - Floor Level
- THL - Threshold Level
- S - Sit Height
- H - Head Height
- J - Underside joint height
- UF - Unobstructed Feature Height
- WC
- Unlabeled
- Bath
- Sink
- Sink
- Sink
- Sink
- Sink
- Sink
- Door
- Window
- Internal Window
- Lift Access
- Day Light
- Sliding Door
- Folding Door

Level Datum:  
Levels are related to OS datum obtained from GPS

Grid:  
Grid is related to OSGB36 obtained from GPS

Northpoint:  
The Northpoint position shown on this drawing has been located as accurately as possible, but is only indicative of true North



Encompass Surveys Ltd  
Unit 28  
Dear Park Farm Industrial Estate  
Knowle Lane  
Fair Oak, Eastleigh  
Hampshire SO50 7PZ

Tel: 023 80692002 Email: info@encompass-surveys.co.uk  
Fax: 023 80697125 Website: encompass-surveys.co.uk

Client: Shore Hotels Ltd

Survey Location: The Royal Hotel  
Bognor  
West Sussex

Survey type: Measured Building Scale: 1:100@A1

Drawing ref: ENC-240215-256-MB1 Date: March 2015

Drawn/QA: G.J.L./S.M.H Revision: