




- Flat 8 - 3bed - 131.4sq m
- Flat 9 - 2bed - 89.95sq m
- Flat 10 - 2bed - 67.85sq m
- Flat 11 - 2bed - 55.7sq m
- Flat 12 - 2bed - 55.9sq m

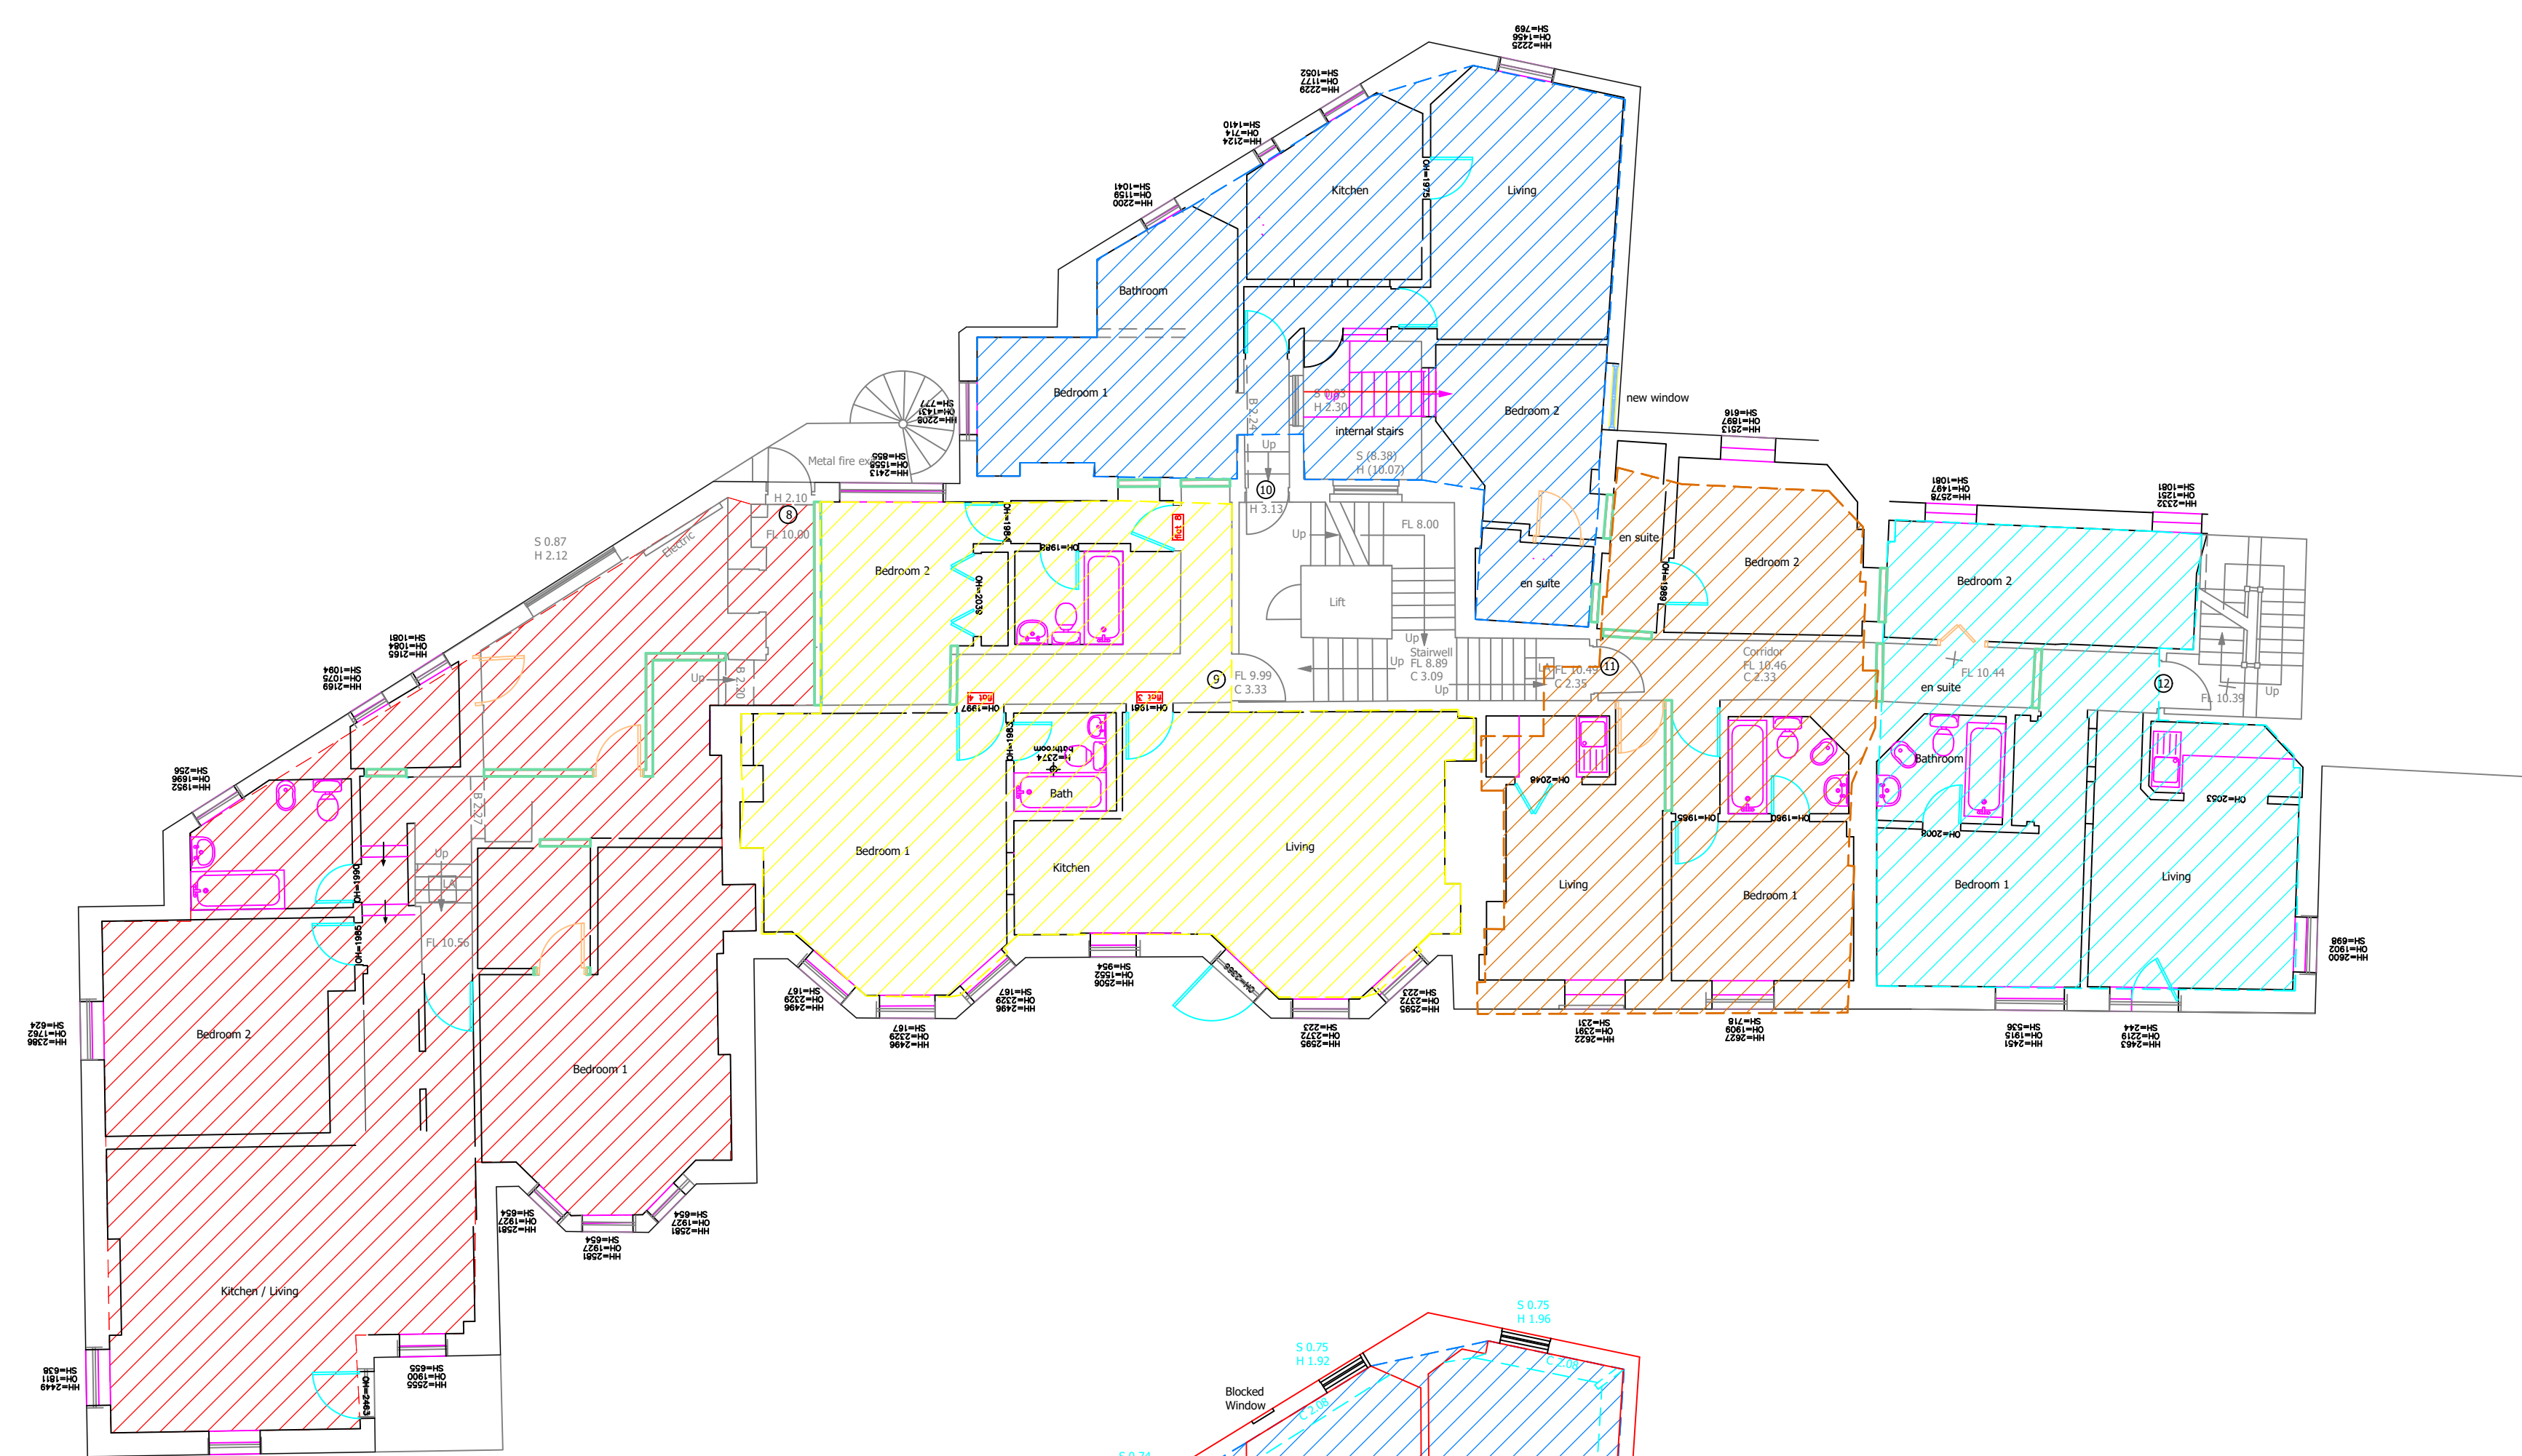

First floor

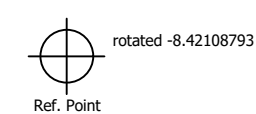


- Flat 13 - 2bed - 89.95sq m
- Flat 14 - 2bed - 67.85sq m
- Flat 15 - 2bed - 53.3sq m
- Flat 16 - 2bed - 55.8sq m

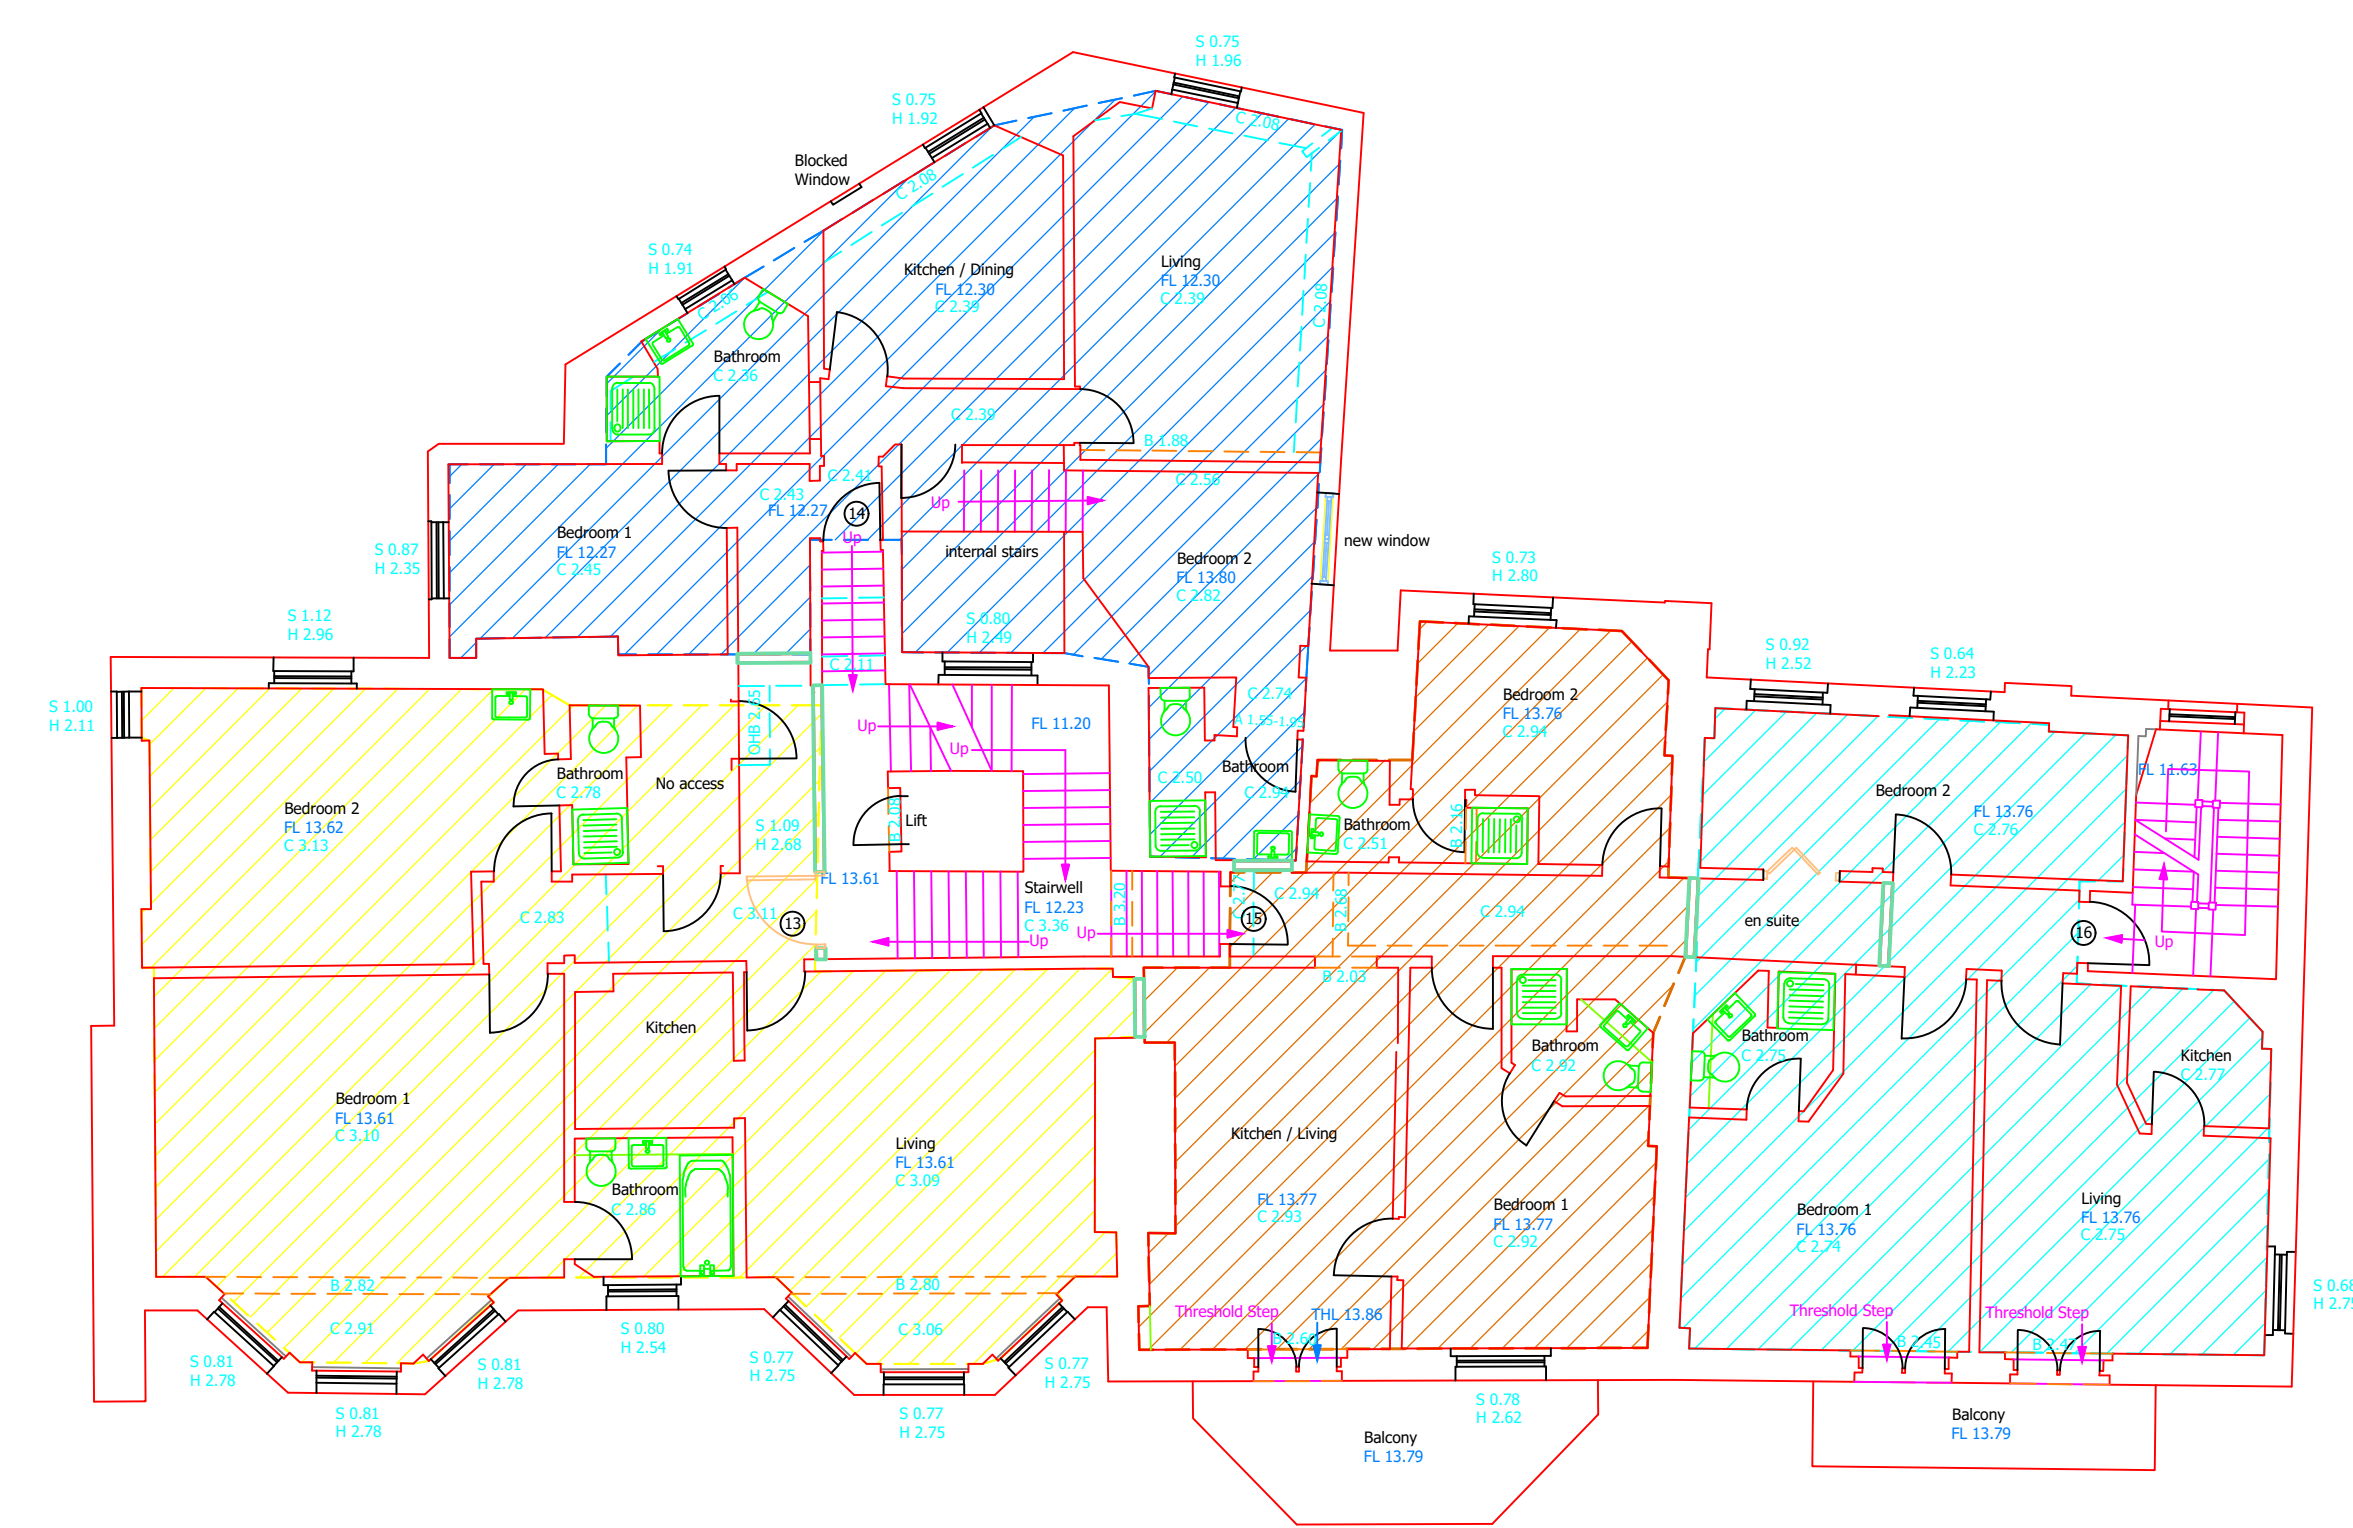

SECOND FLOOR

Second floor

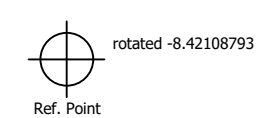

Proposed First and Second Floors

Scale 1:100 @ A1

