
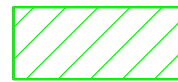
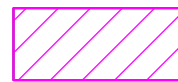
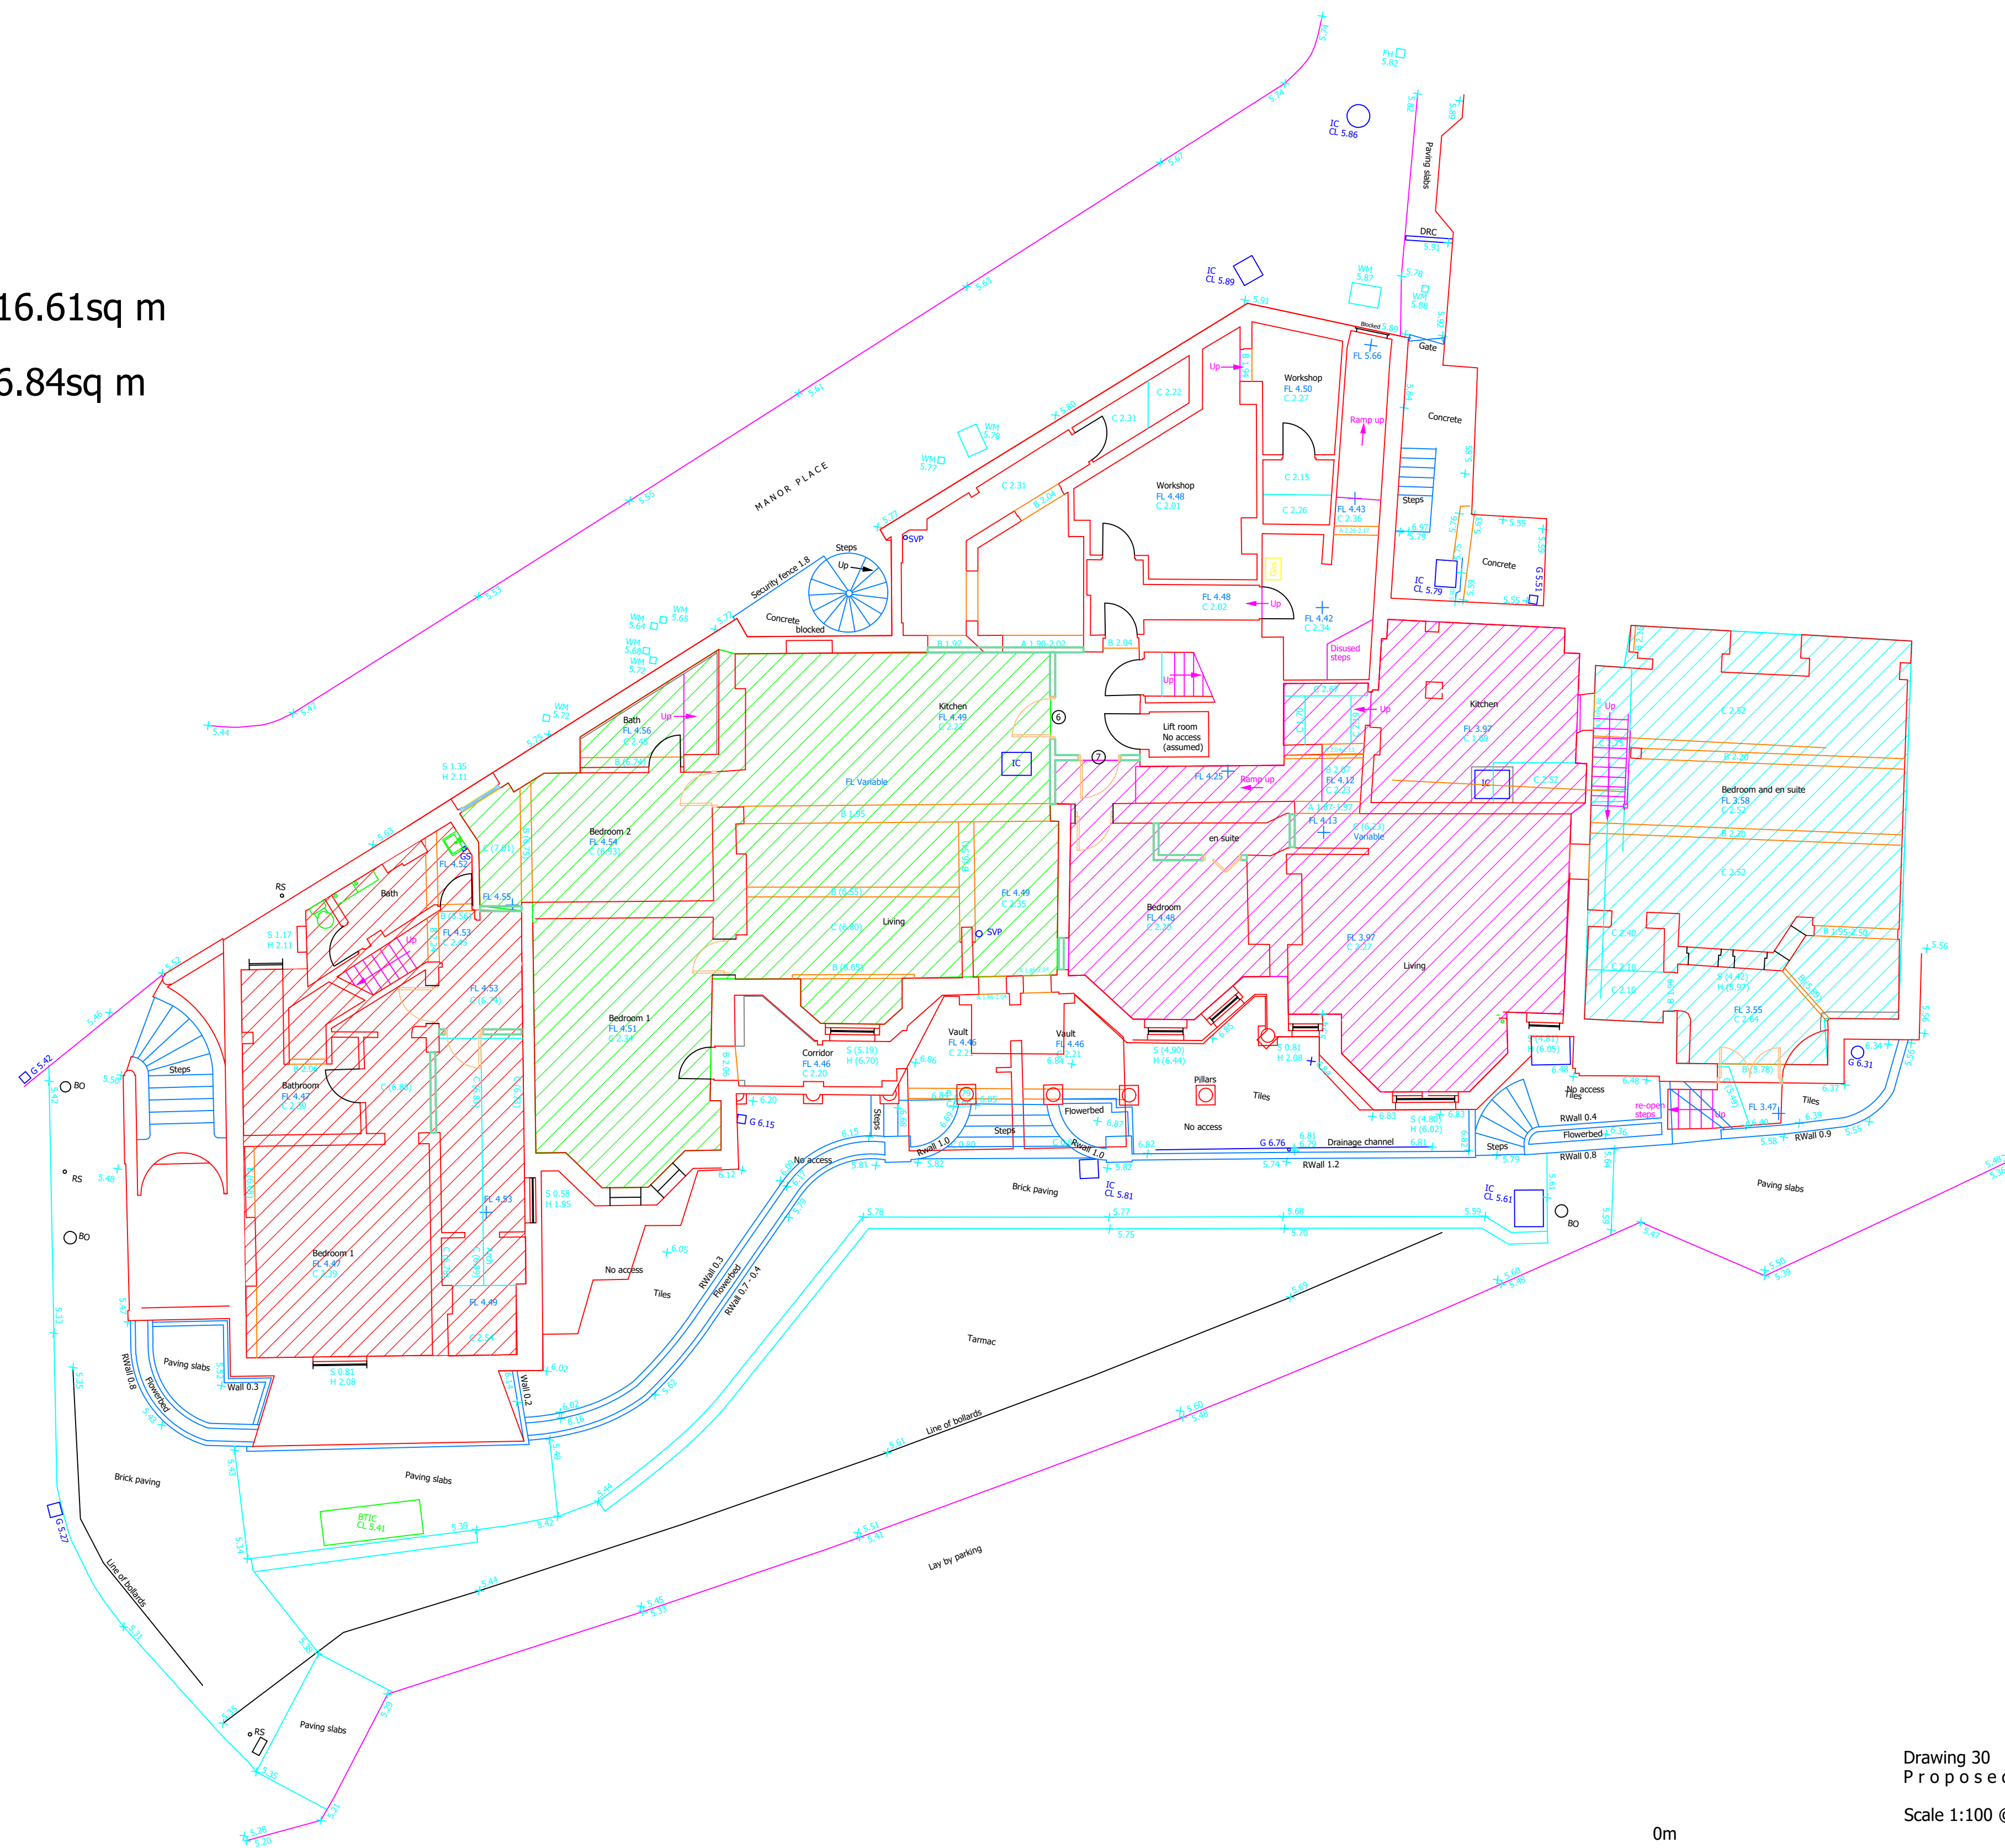


-  Flat 6 - 2bed - 116.61sq m
-  Flat 7 - 1bed - 96.84sq m

Basement

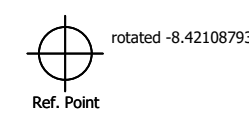

Drawing 30
Proposed Basement Floor

Scale 1:100 @ A1

