



- Flat 1 - 3bed - 99.85 + 73.73 = 173.58sq m [including basement]
- Flat 2 - 2bed - 89.95sq m
- Flat 3 - 2bed - 88sq m
- Flat 4 - 1bed - 53.98 + 73.5 = 127.48sq m [including basement]
- Flat 5 - 2bed - 68.18sq m

Ground floor

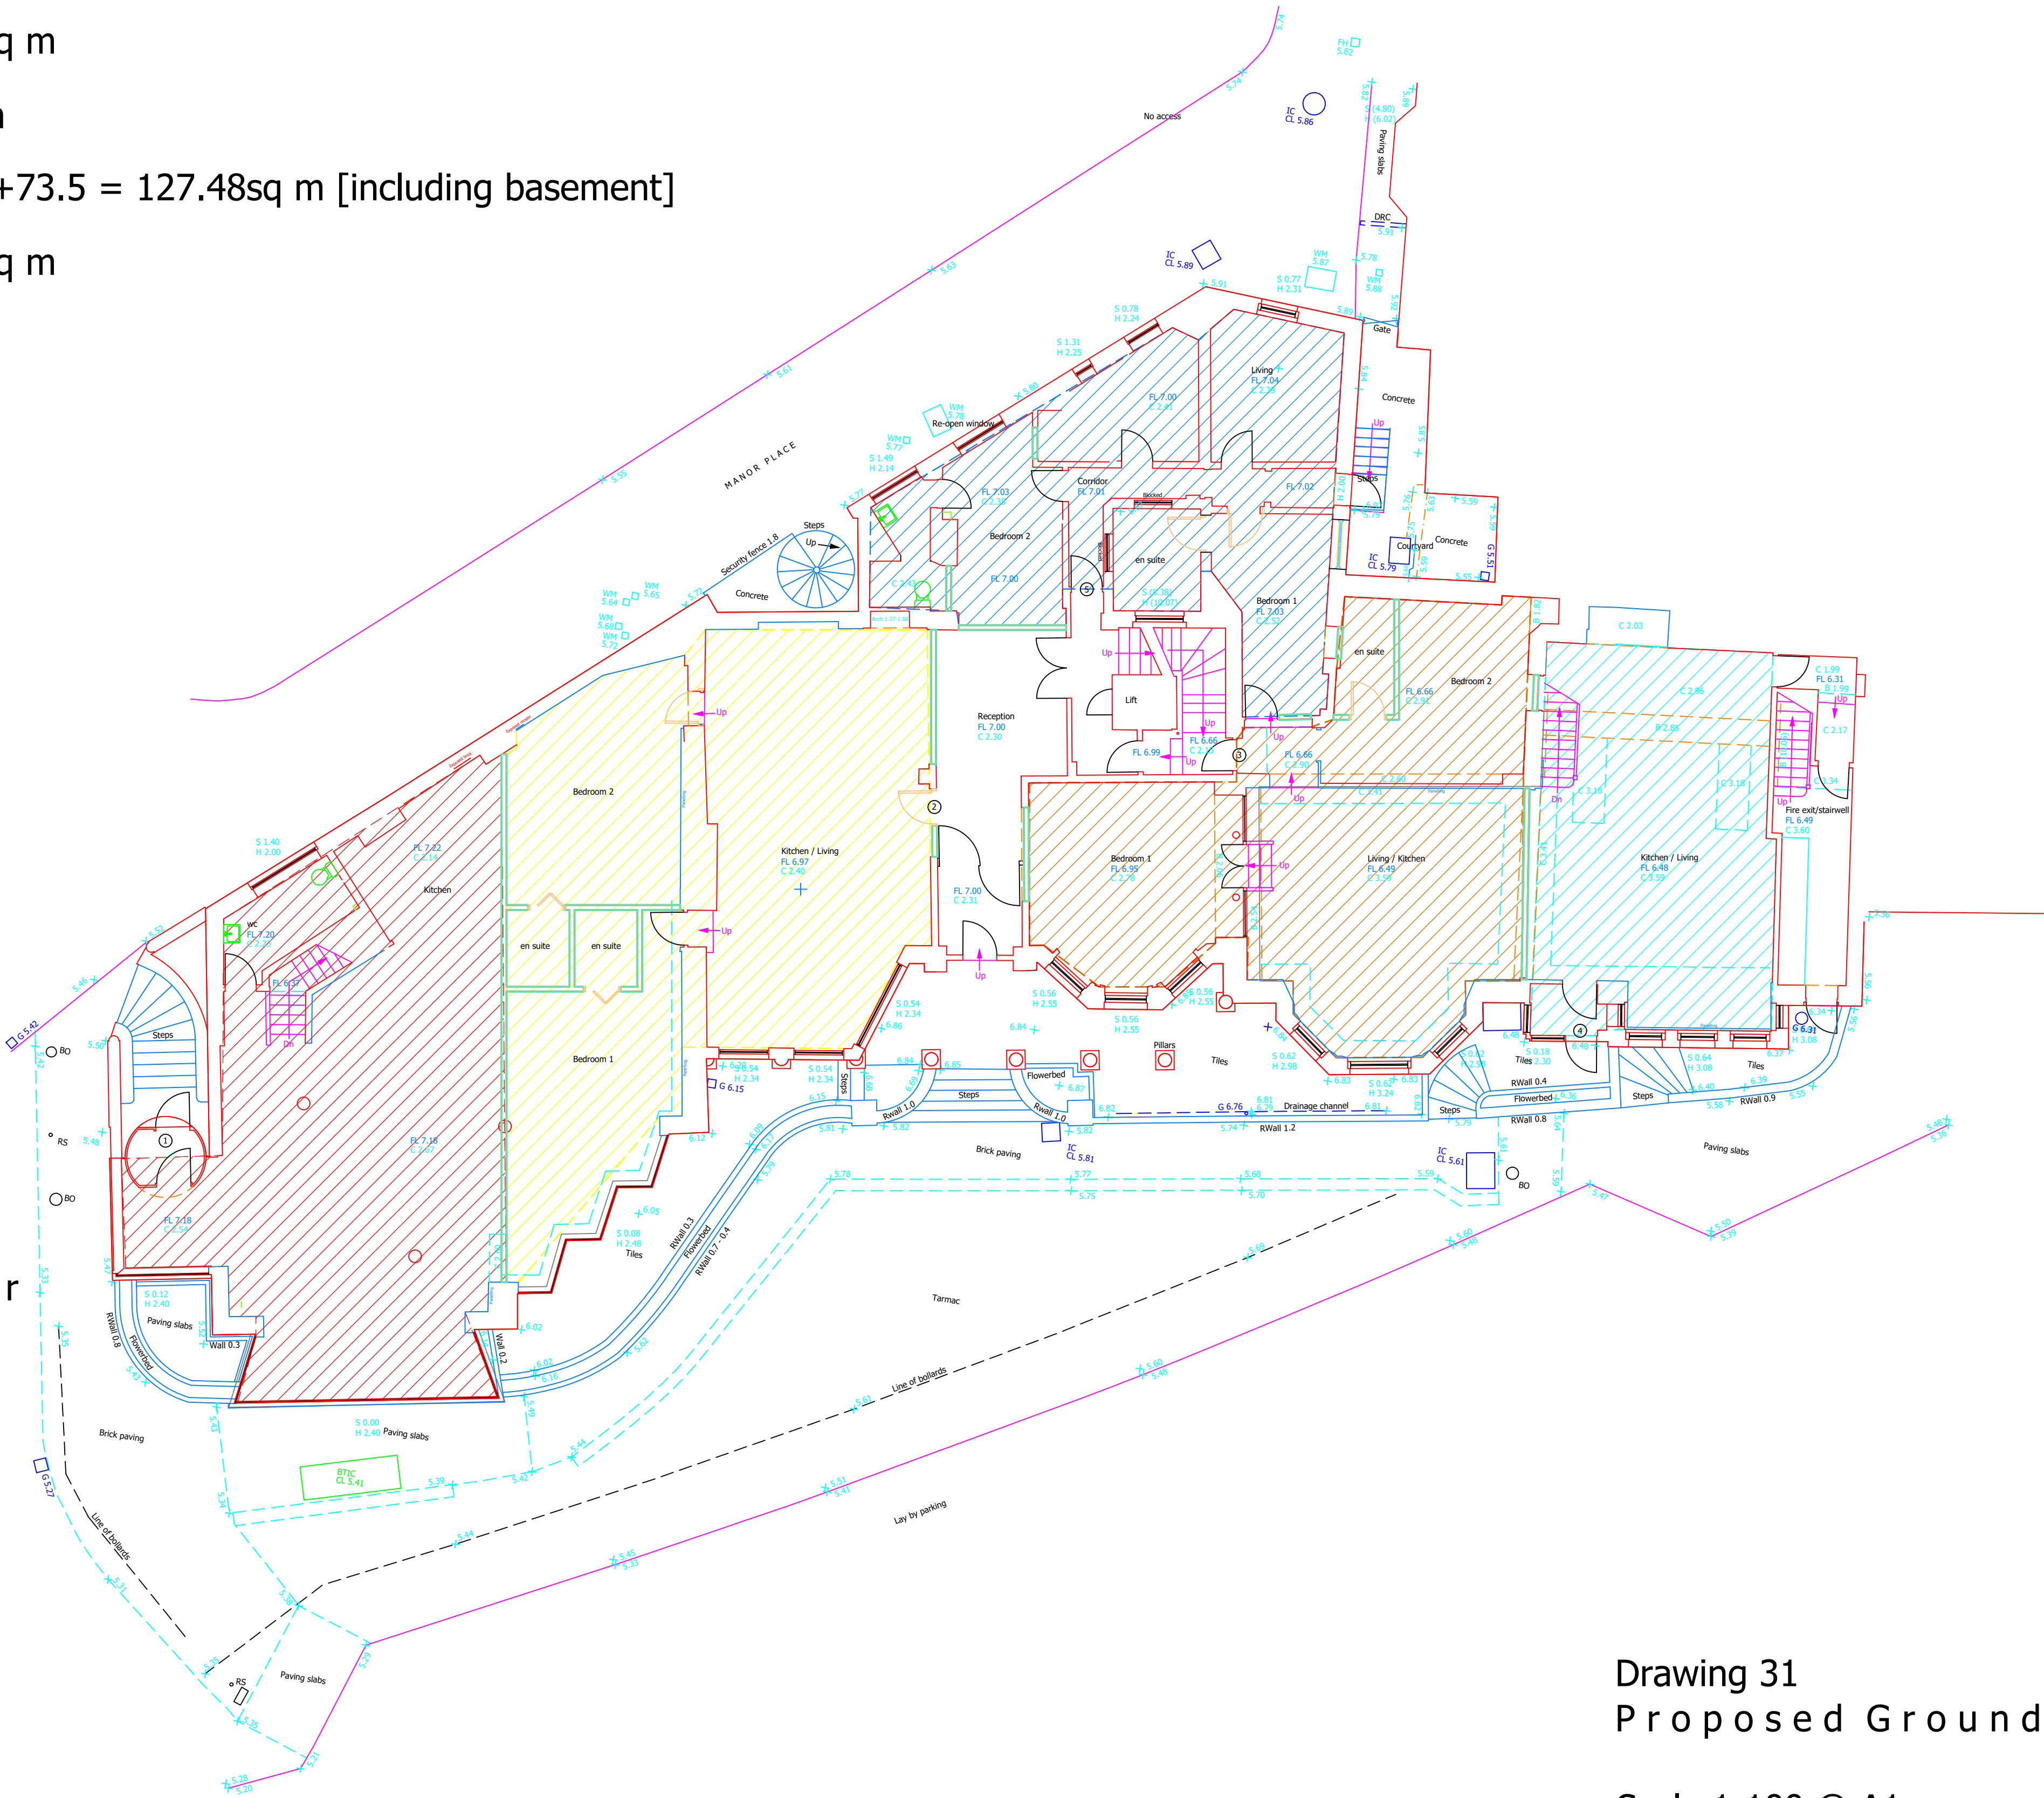

Drawing 31
Proposed Ground Floor

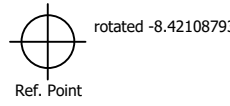