


COPY:

PROPOSED DROPKERS TO 78 ORCHARDWAY BOGNOR REGIS. PO22 9HP. FOR EXISTING DRIVE.

BUNGALOW

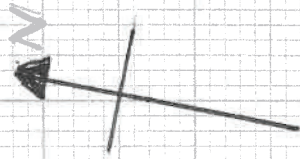

a = 10.8 m.

b = 7 m.

c = 8 m

d = 4.8 m.

e = 3 m.

f = 5 STONES

EXISTING CONCRETE HARD STAND.

EXISTING WALK.

WATER METER.

PAVEMENT

5 KERB STONES WIDE??

ROADWAY

SCALE
1:100