


UNIT 9, DURBAN ROAD BUSINESS CENTRE, DURBAN ROAD, BOGNOR REGIS, PO22 9FE

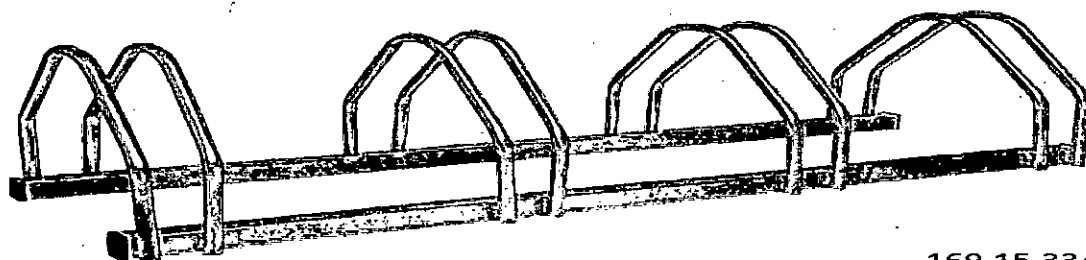

169.15.334

Example of proposed cycle rack.

The actual one to be provided will accommodate 10 cycles and will measure approximately 2.66 m long x 0.33m deep x 0.25m high.

To be located adjacent to the entrance to the proposed gym – shown coloured green on 1:500 plan.