
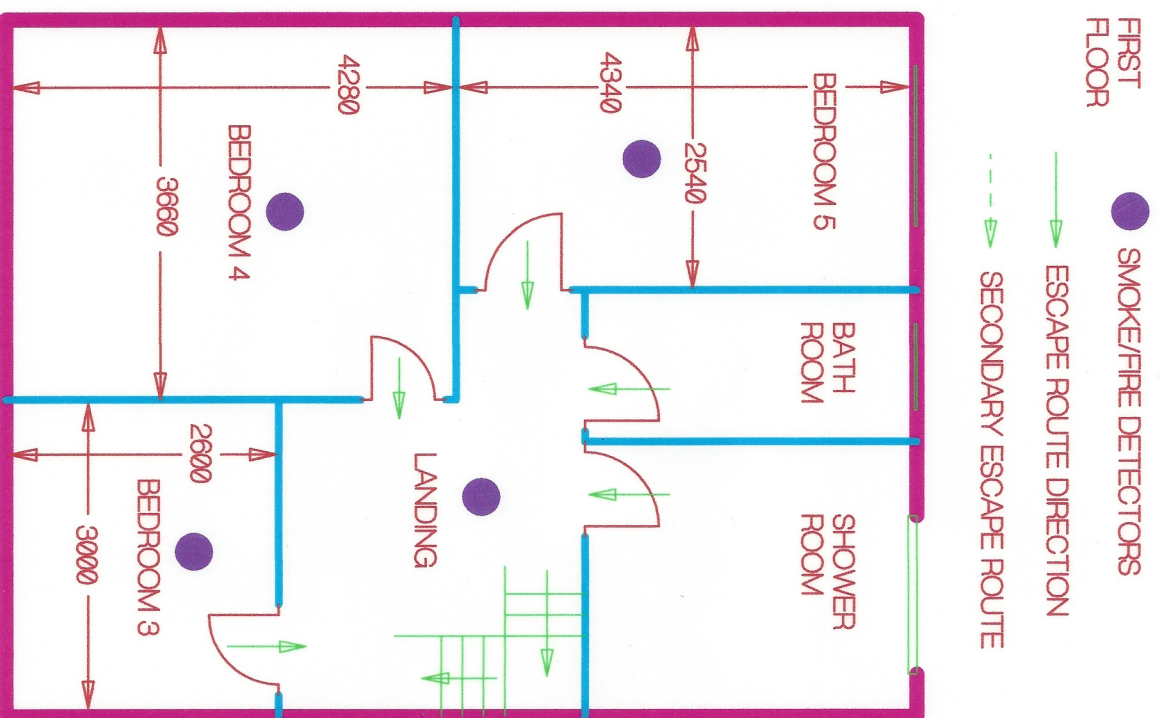


FIRE ESCAPE ROUTES

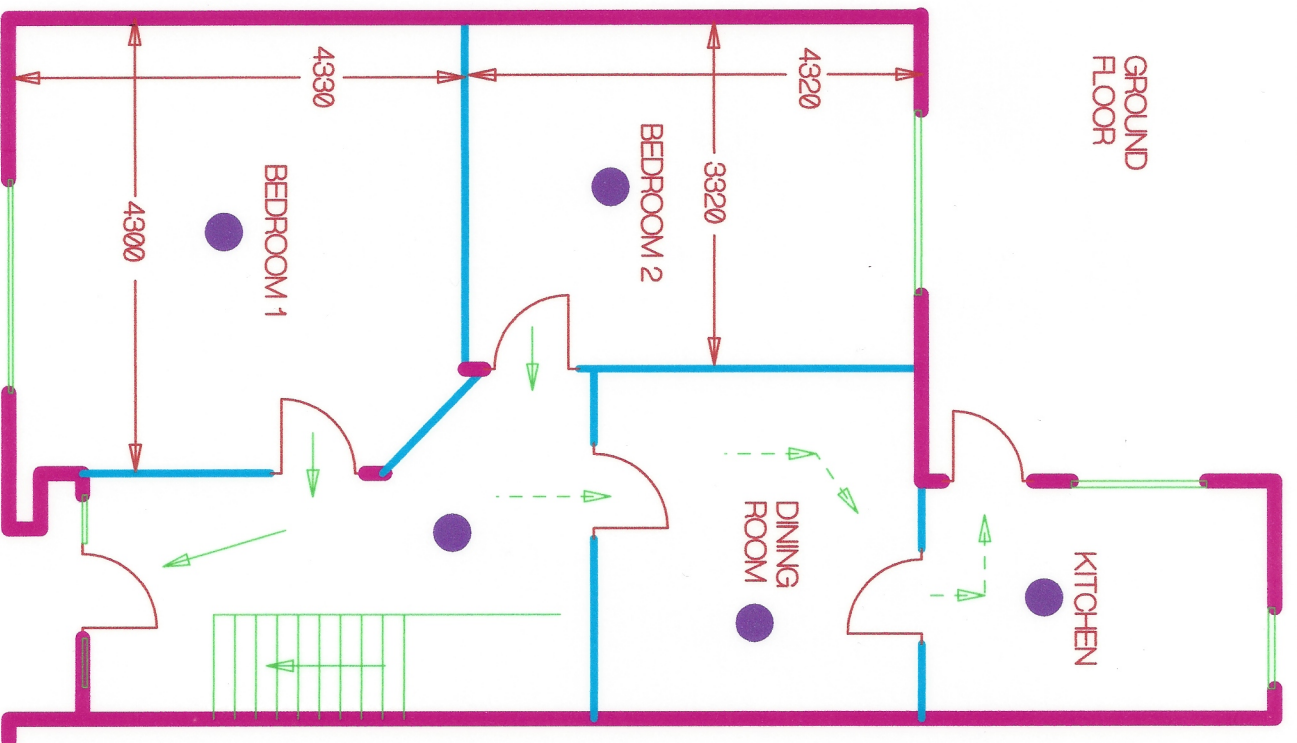

● SMOKE/FIRE DETECTORS

→ ESCAPE ROUTE DIRECTION

- - - → SECONDARY ESCAPE ROUTE

PROPERTY PLANS

DESCRIPTION
DRN BY NUB

PLAN - ESCAPE ROUTE - 62 OCKLEY ROAD, BOGNOR REGIS, PO21 2HR
FILE: 62 OCKLEY

DATE: 14.10.19.

ISSUE NUMBER
DATE OF ISSUE

1	2	3	4	5	6	7	8
---	---	---	---	---	---	---	---