


3 BEDROOM TERRACED DWELLINGS
UNITS 1, 2 & 3




Front (East) Elevation

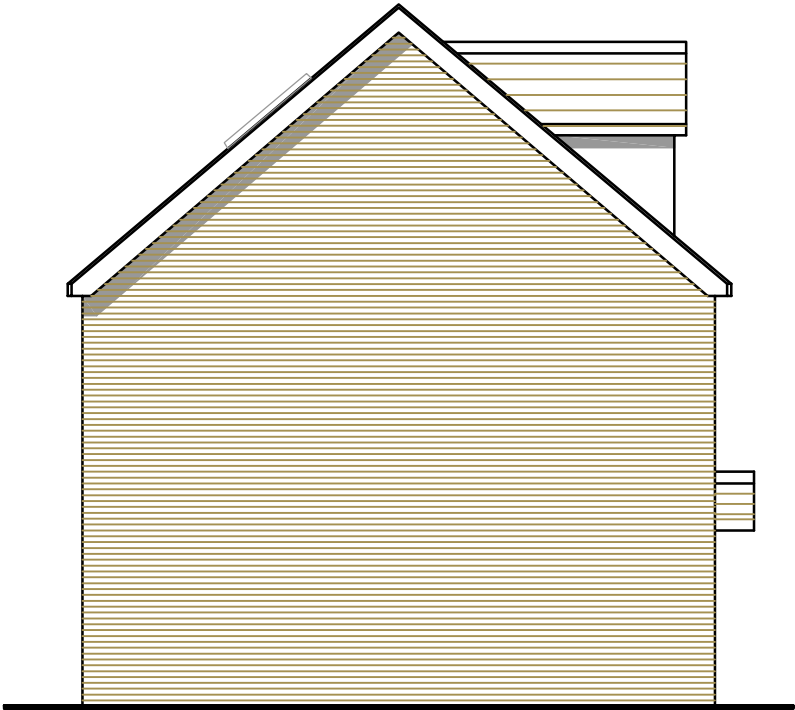

Side (South Unit 1) Elevation



Back (West) Elevation

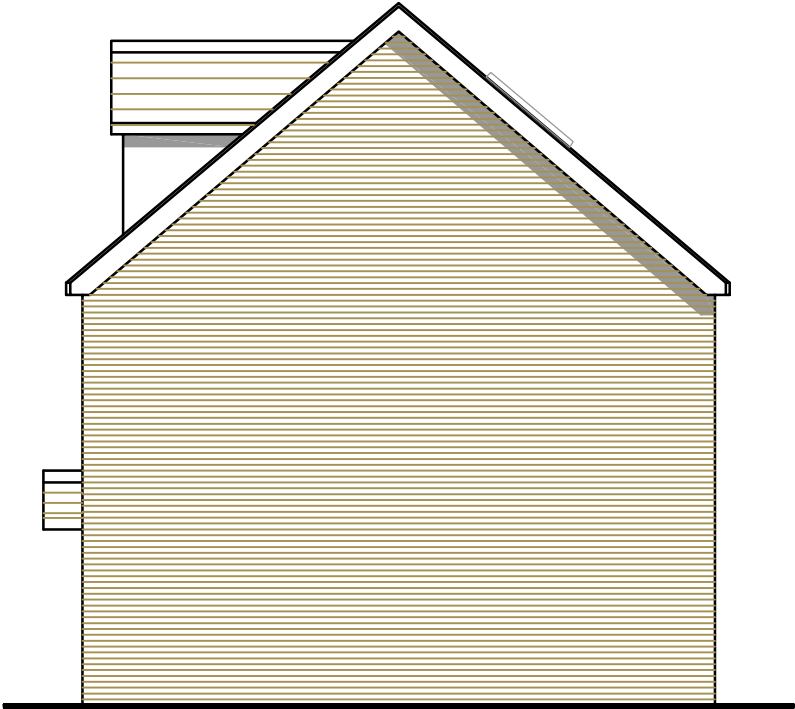

Side (North Unit 3) Elevation