

PROJECT

LAND TO REAR OF
6 OCKLEY ROAD
BOGNOR REGIS
PO21 2HW

PROJECT STAGE

PLANNING

DRAWING

UNITS 1, 2 & 3
FLOOR PLANS

DRAWING No

42/09

SCALE

1:100

DATE

MAY 2013

CHECKED

LA

DRAWN

LA

REVISION

A

Leeza Aldis-Hobbs

ARB RIBA SPAB

07756 329400

leeza@amdesignltd.co.uk

e-mail:

Mob:

ARCHITECTURE DESIGN DEVELOPMENT

Leeza Aldis-Hobbs

ARB RIBA SPAB

07756 329400

leeza@amdesignltd.co.uk

e-mail:

Mob:

AMdesign

ARCHITECTURE DESIGN DEVELOPMENT

Leeza Aldis-Hobbs

ARB RIBA SPAB

07756 329400

leeza@amdesignltd.co.uk


e-mail:

Mob:


This scheme is subject to town planning and all other necessary consents. All dimensions and levels to be checked on site. This drawing is to be read in conjunction with other relevant drawings and documents. Report all discrepancies to the Architect before work commences. AM Design is the trading name of AM Design Ltd © AM Design Ltd. All rights reserved.

LETTER	REVISION	DATE
A	REVISED PLANNING SCHEME	May 13


3 BEDROOM TERRACED DWELLINGS
UNITS 1, 2 & 3

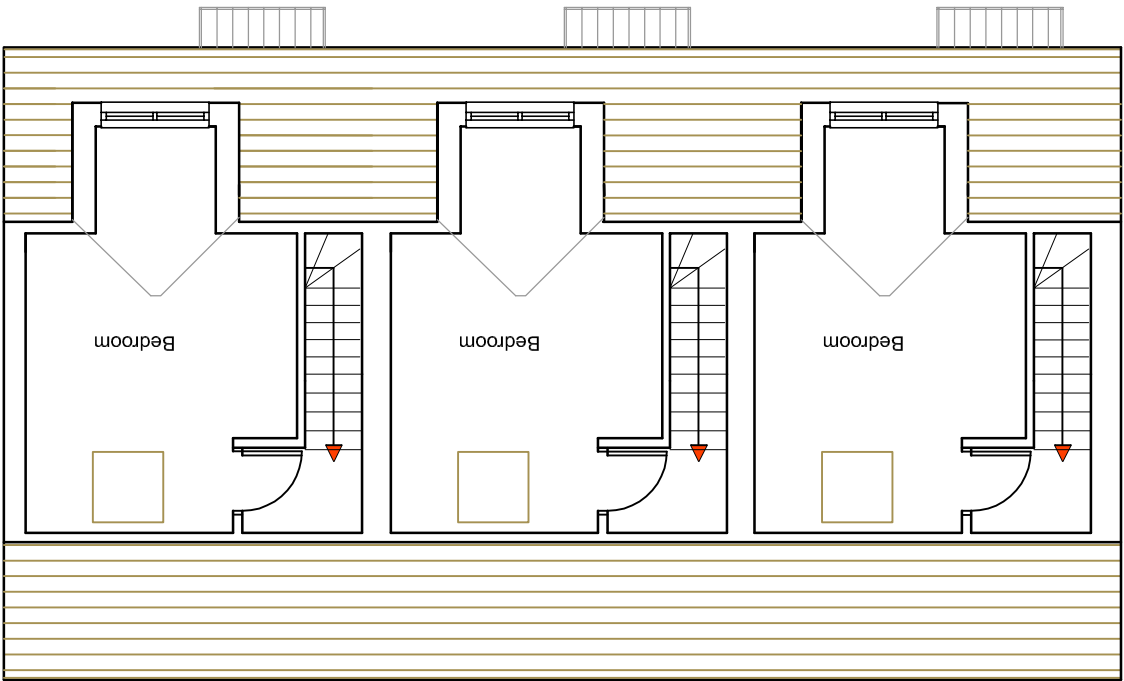

Second Floor Plan

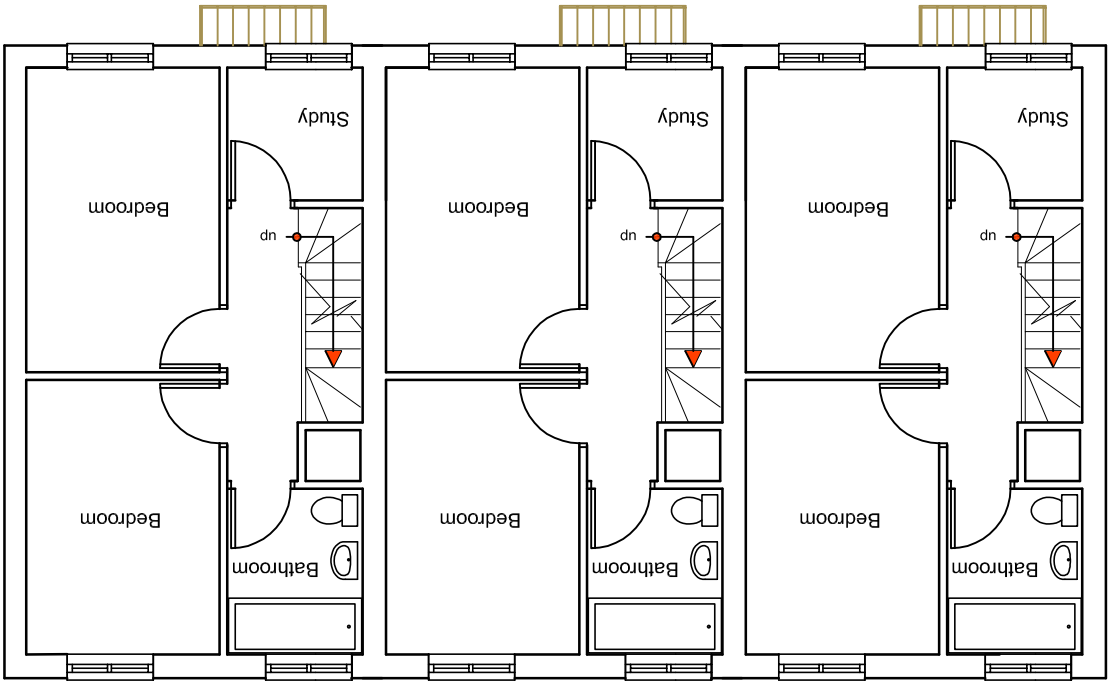

First Floor Plan

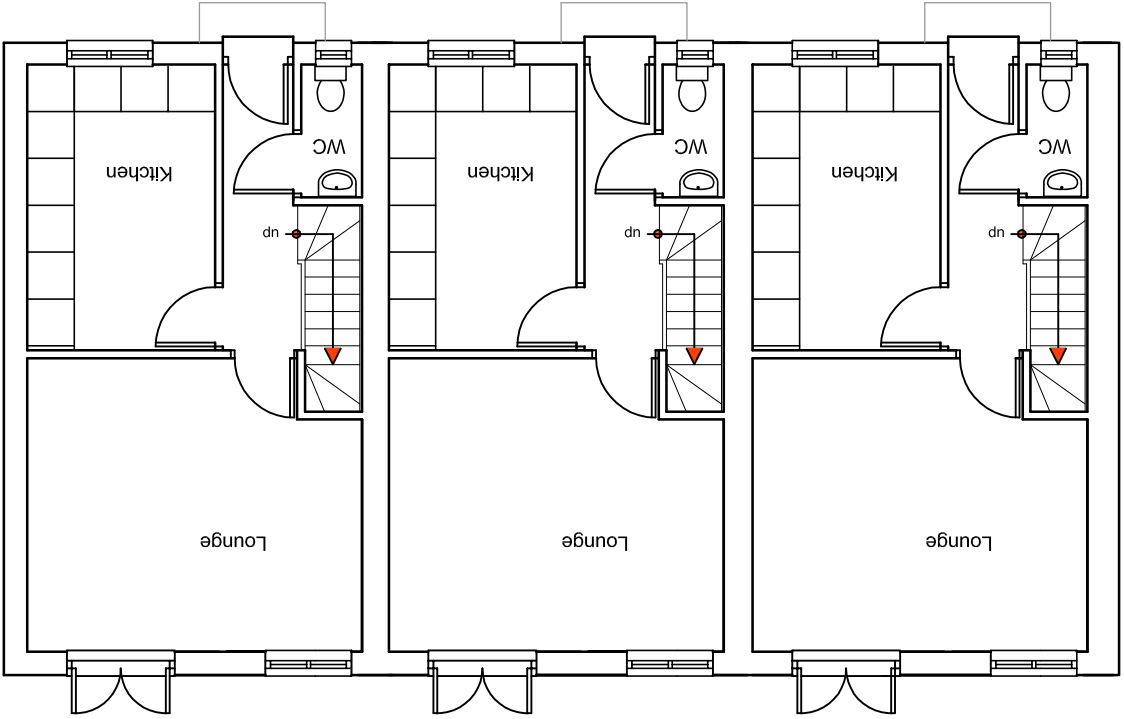

Ground Floor Plan