






FRONT ELEVATION

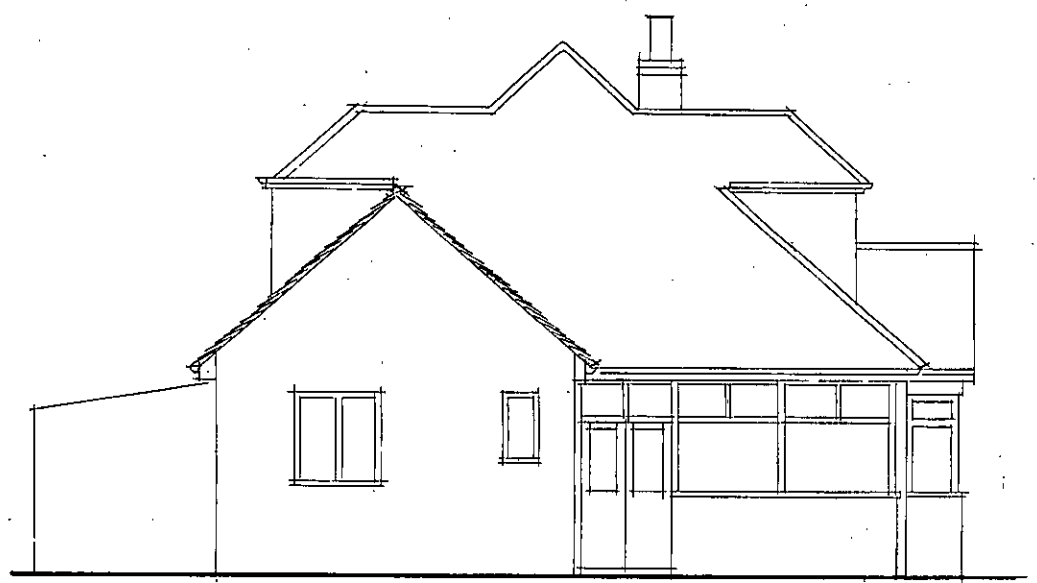


SIDE ELEVATION.

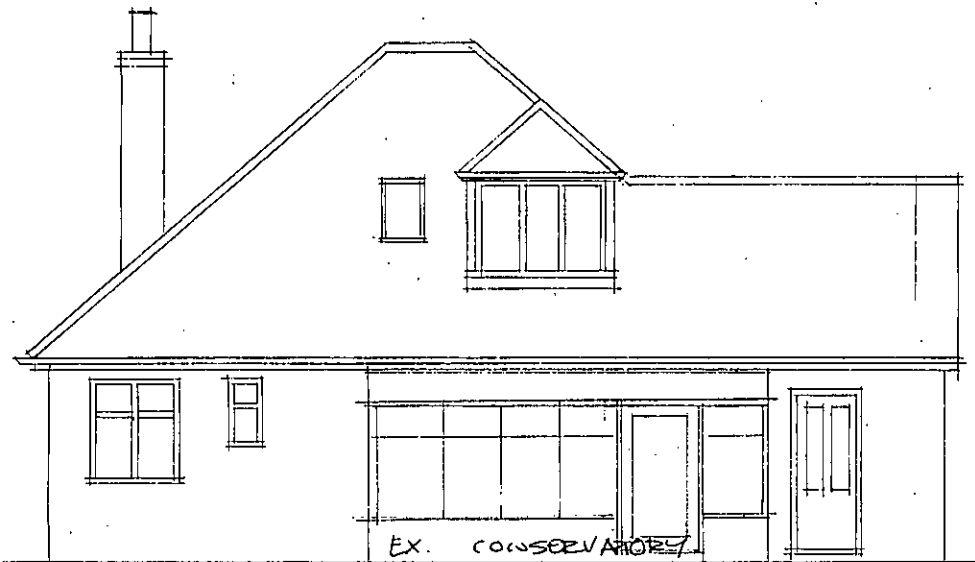


REAR ELEVATION.

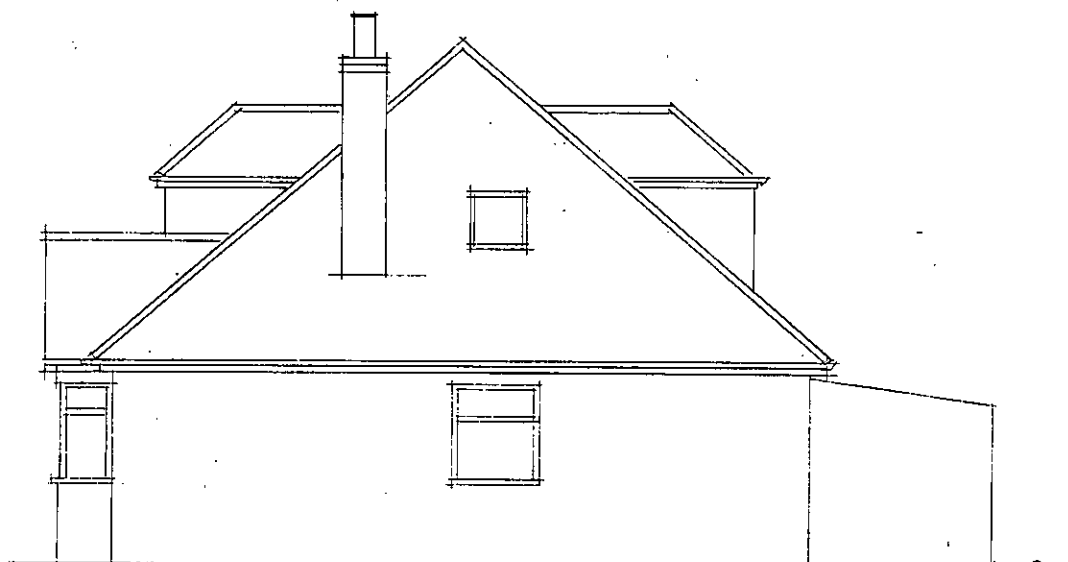

SIDE ELEVATION.

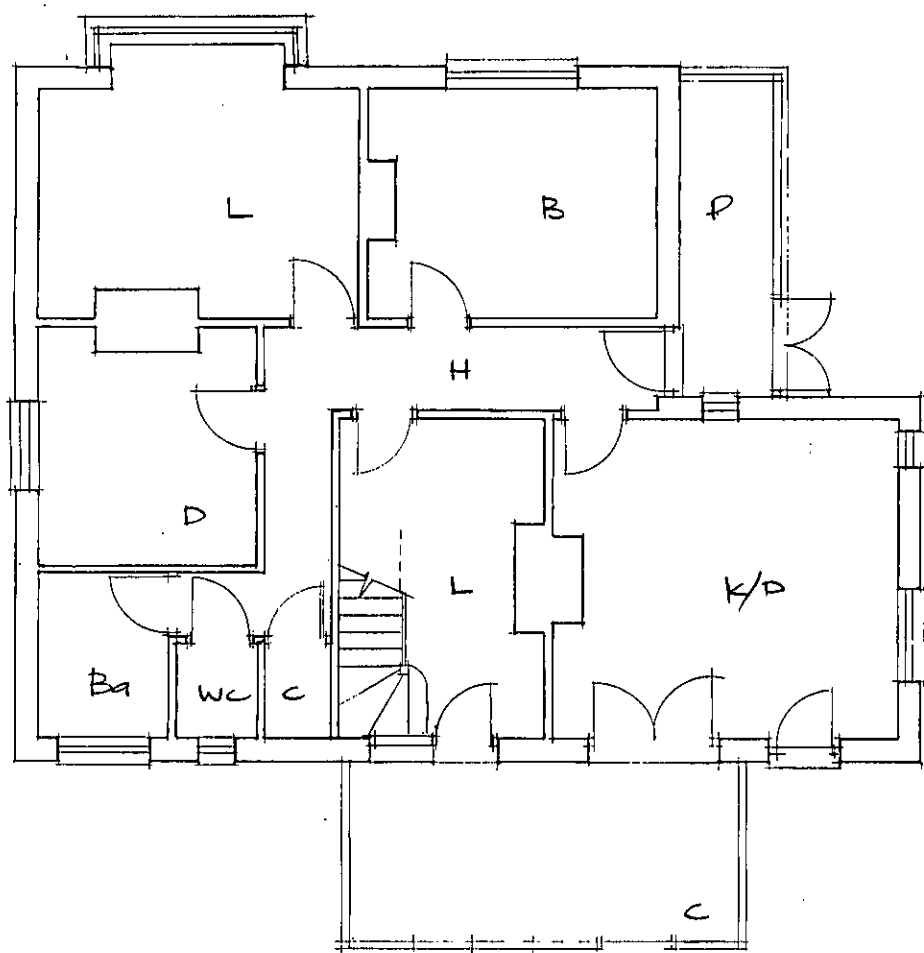

GROUND FLOOR PLAN

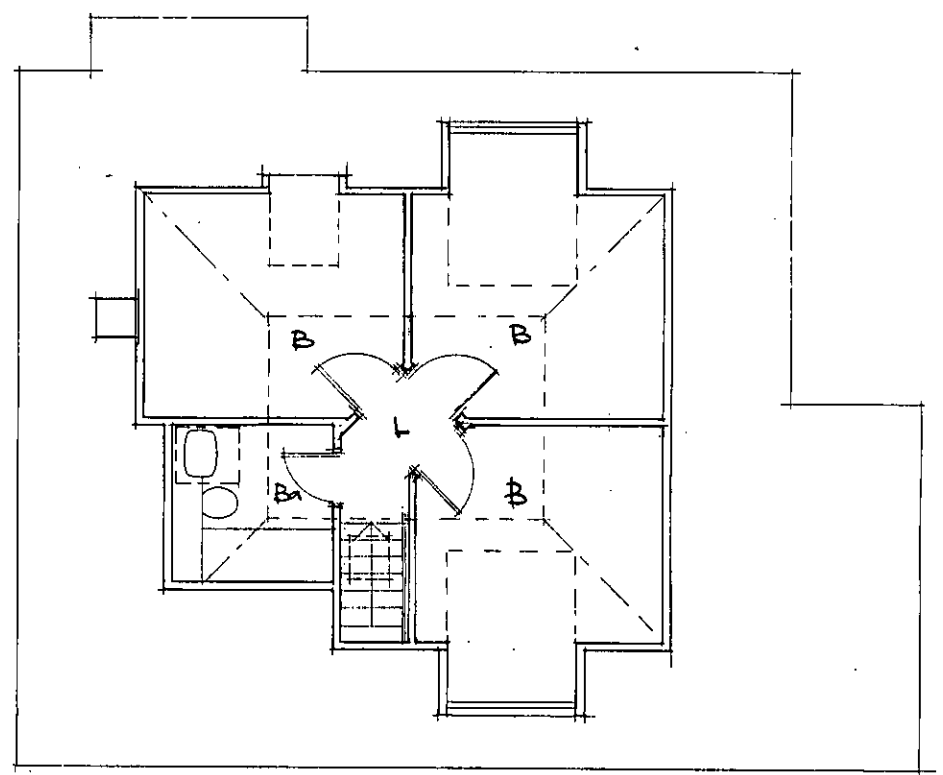

FIRST FLOOR PLAN.

LOFT CONVERSION
9 WAVERLEY ROAD
BOGNOR REGIS
PO21 5NB
PROPOSED PLANS & ELEVATIONS

MAY 10
1-100 (A3)
DRG 2.A