


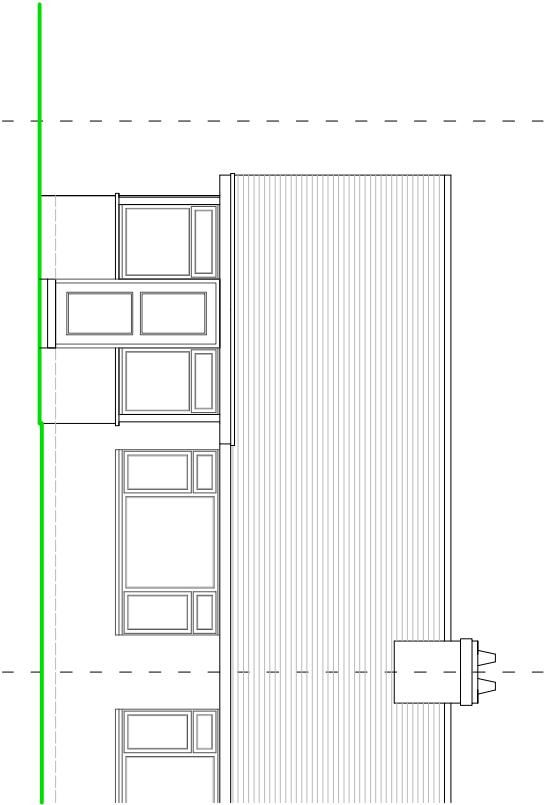


FRONT ELEVATION

NOTES


ROOF - Interlocking concrete tiles to pitched roof.

WALLS - Mixture of painted render and face brickwork.


WINDOWS/DOORS - White framed PVC and wooden double glazed units.

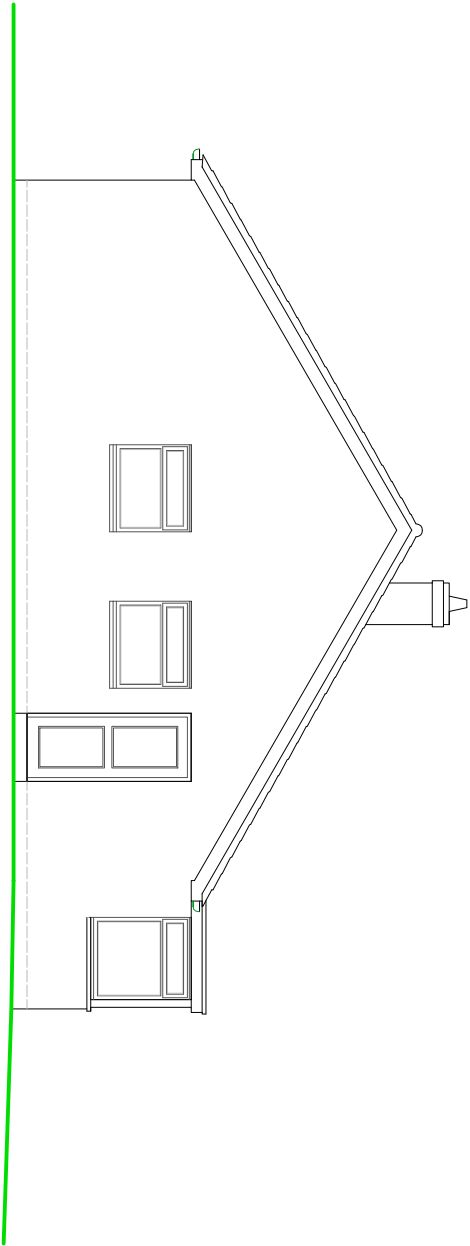

SIDE ELEVATION

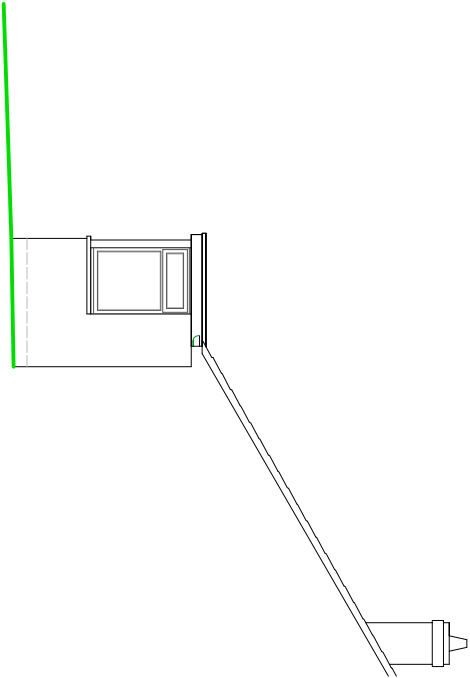

EXISTING ELEVATIONS

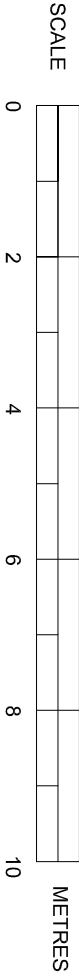

SUSSEX BUILDING CONSULTANCY LIMITED

19 IVY CRESCENT,
BOGNOR REGIS, WEST SUSSEX.

SCALE - 1/100 REV - DATE - 18/06/2020



LABC
partner
3 NORTHCOTE ROAD
PO21 1LZ
TEL - (01243) 886379