



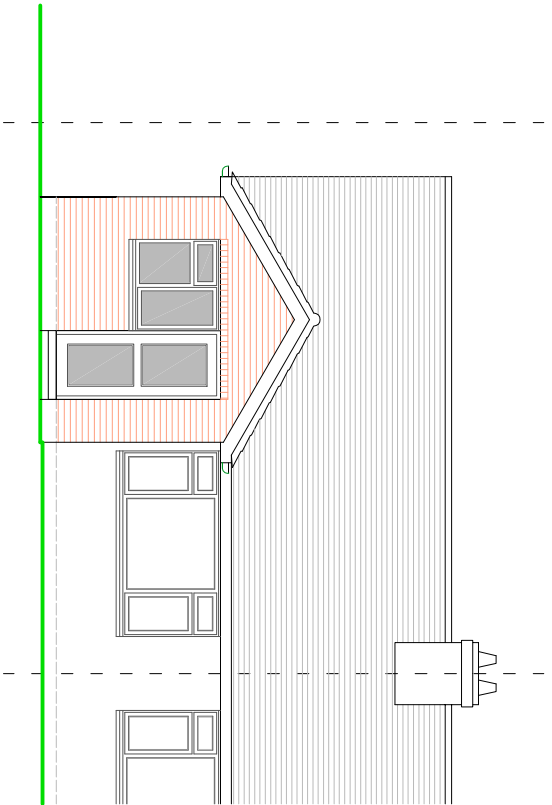


FRONT ELEVATION

NOTES


- ROOF - Interlocking concrete tiles to pitched roof to match.
- WALLS - Mixture of painted render and face brickwork to match.
- WINDOWS/DOORS - White framed PVC double glazed units.

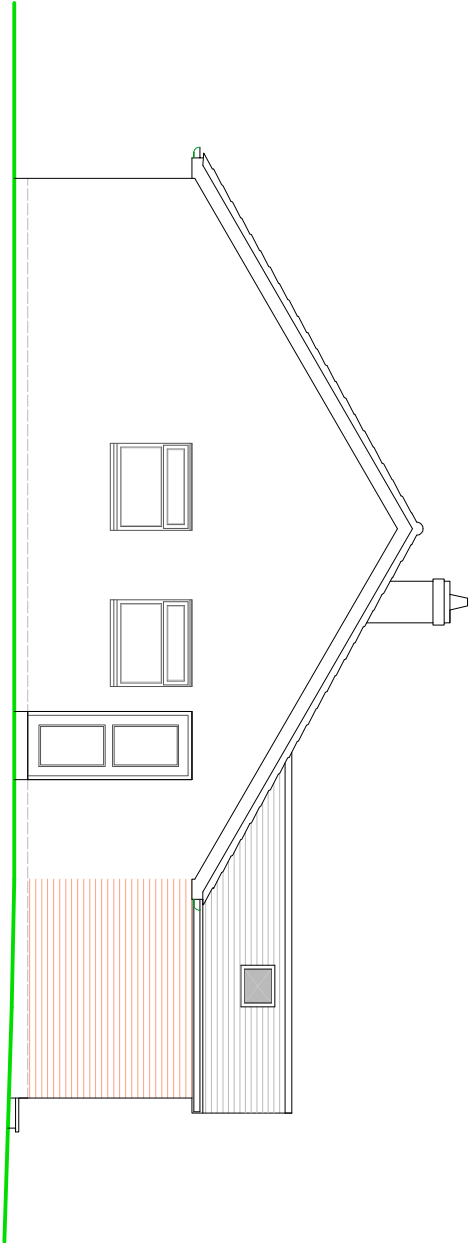

SIDE ELEVATION

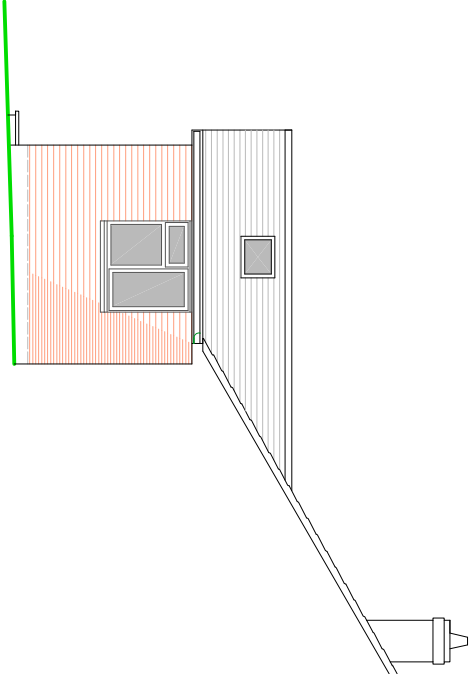

PROPOSED ELEVATIONS

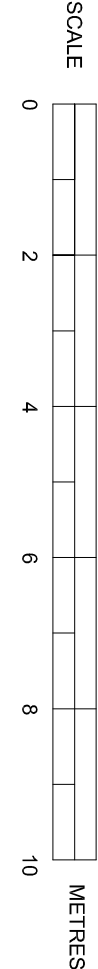

SUSSEX BUILDING CONSULTANCY LIMITED

19 IVY CRESCENT,
BOGNOR REGIS, WEST SUSSEX.

SCALE - 1/100 REV - A DATE - 01/07/2020

partner
LABC

3 NORTHGATE ROAD
BOGNOR REGIS
PO21 3LZ
TEL - (01243) 861379