




South Elevation
1 : 100




East Elevation
1 : 100

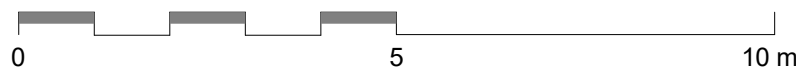

1:100 Scale Bar

Responsibility is not accepted for errors made by others in scaling from this drawing.
All construction information should be taken from figured dimensions only.

0mm 50mm 100mm

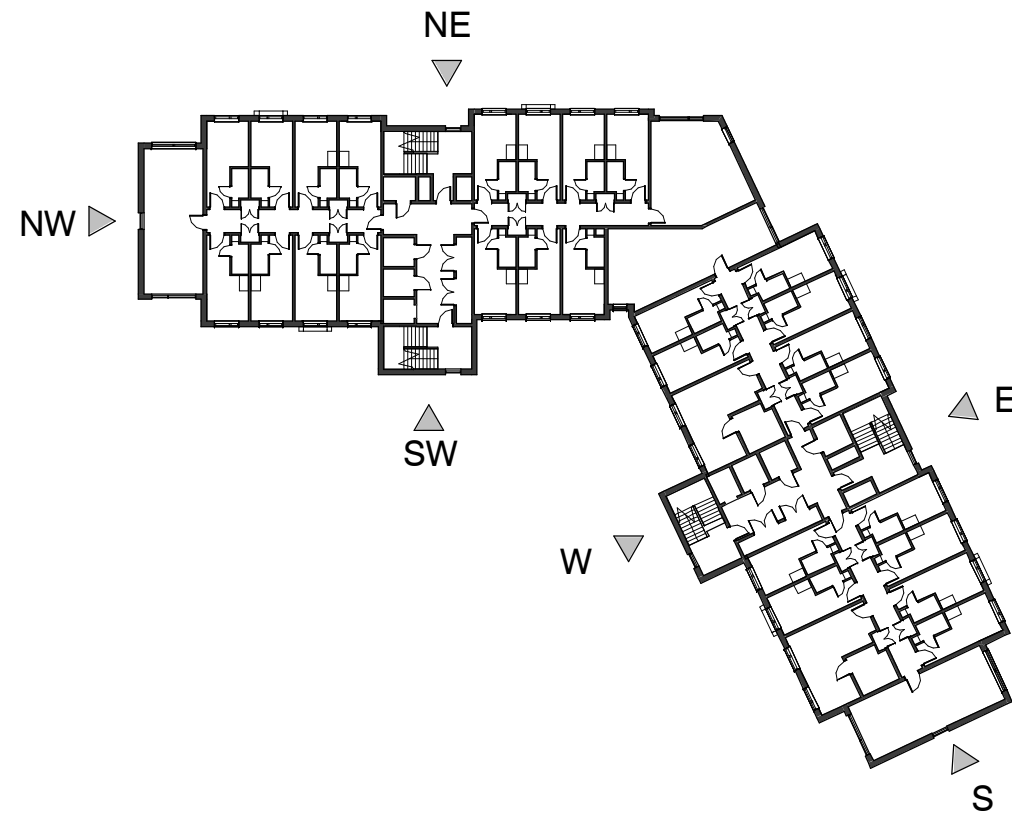

First Floor Plan
1 : 500

STATUS	REV	DATE	DESCRIPTION	REVISED BY
CLIENT				MA
UNIVERSITY OF CHICHESTER				DS
ORIGINATOR NO				151933

CONSULTANT
STRIDE TREGLOWN
www.stride-treglow.com © Stride Treglow Limited 2016

PROJECT
Tech Park Student Accommodation - Phase One
University of Chichester
Bognor Regis
Felpham Way
PO22 8QT

DRAWING TITLE
Proposed East & South Elevations

SUITABILITY STATUS	SCALE
PL : PLANNING	As indicated @ A1
PROJECT ORIGINATOR ZONE LEVEL TYPE ROLE CLASSIFICATION NUMBER	REVISION
151933-STL-XX-XX-DR-A-XXXX-02001	