





North-East Elevation
1:100

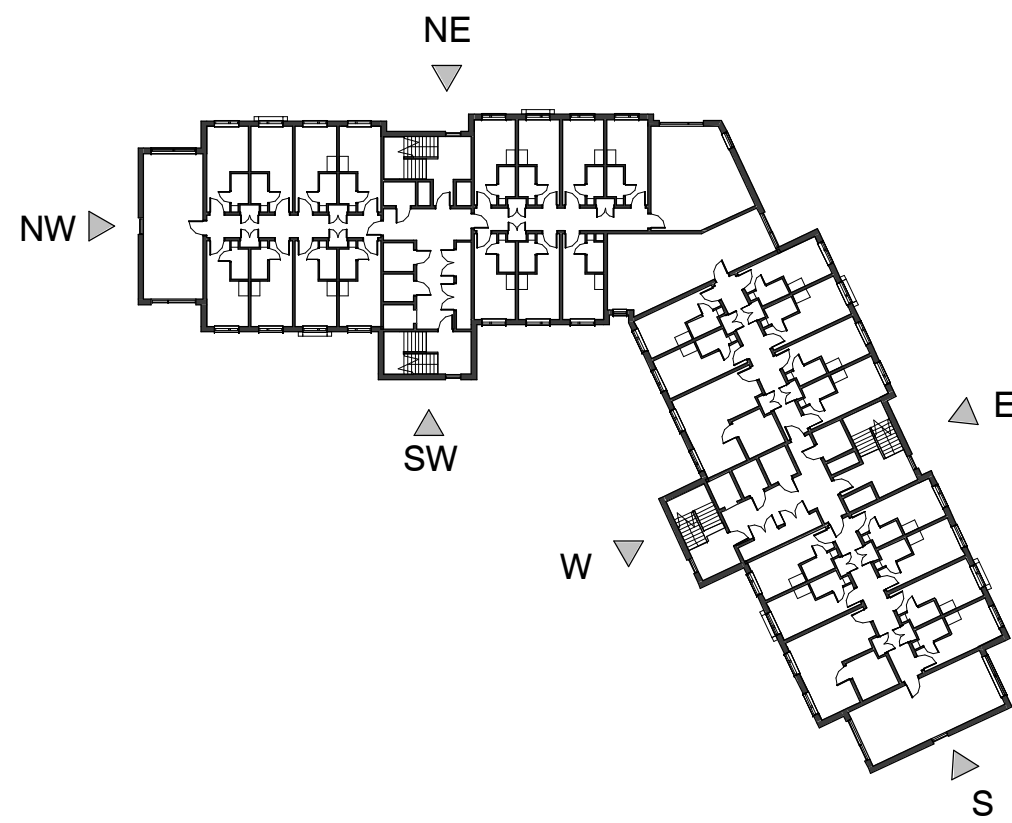

First Floor Plan
1:500



North-West Elevation
1:100

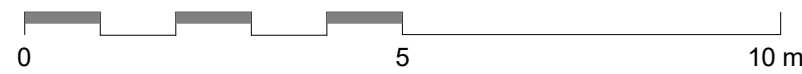

1:100 Scale Bar

STATUS	REV	DATE	DESCRIPTION	REVISED BY
CLIENT				MA
UNIVERSITY OF CHICHESTER				DS
ORIGINATOR NO				151933

CONSULTANT
STRIDE TREGLOWN
www.stridetreglow.com © Stride Treglow Limited 2016

PROJECT
Tech Park Student Accommodation - Phase One
University of Chichester
Bognor Regis
Felpham Way
PO22 8QT

DRAWING TITLE
Proposed North-West and North-East Elevations

SUITABILITY STATUS	SCALE
PL : PLANNING	As indicated @ A1

PROJECT	ORIGINATOR	ZONE	LEVEL	TYPE	ROLE	CLASSIFICATION	NUMBER	REVISION
151933-STL-XX-XX-DR-A-XXXX-02002								