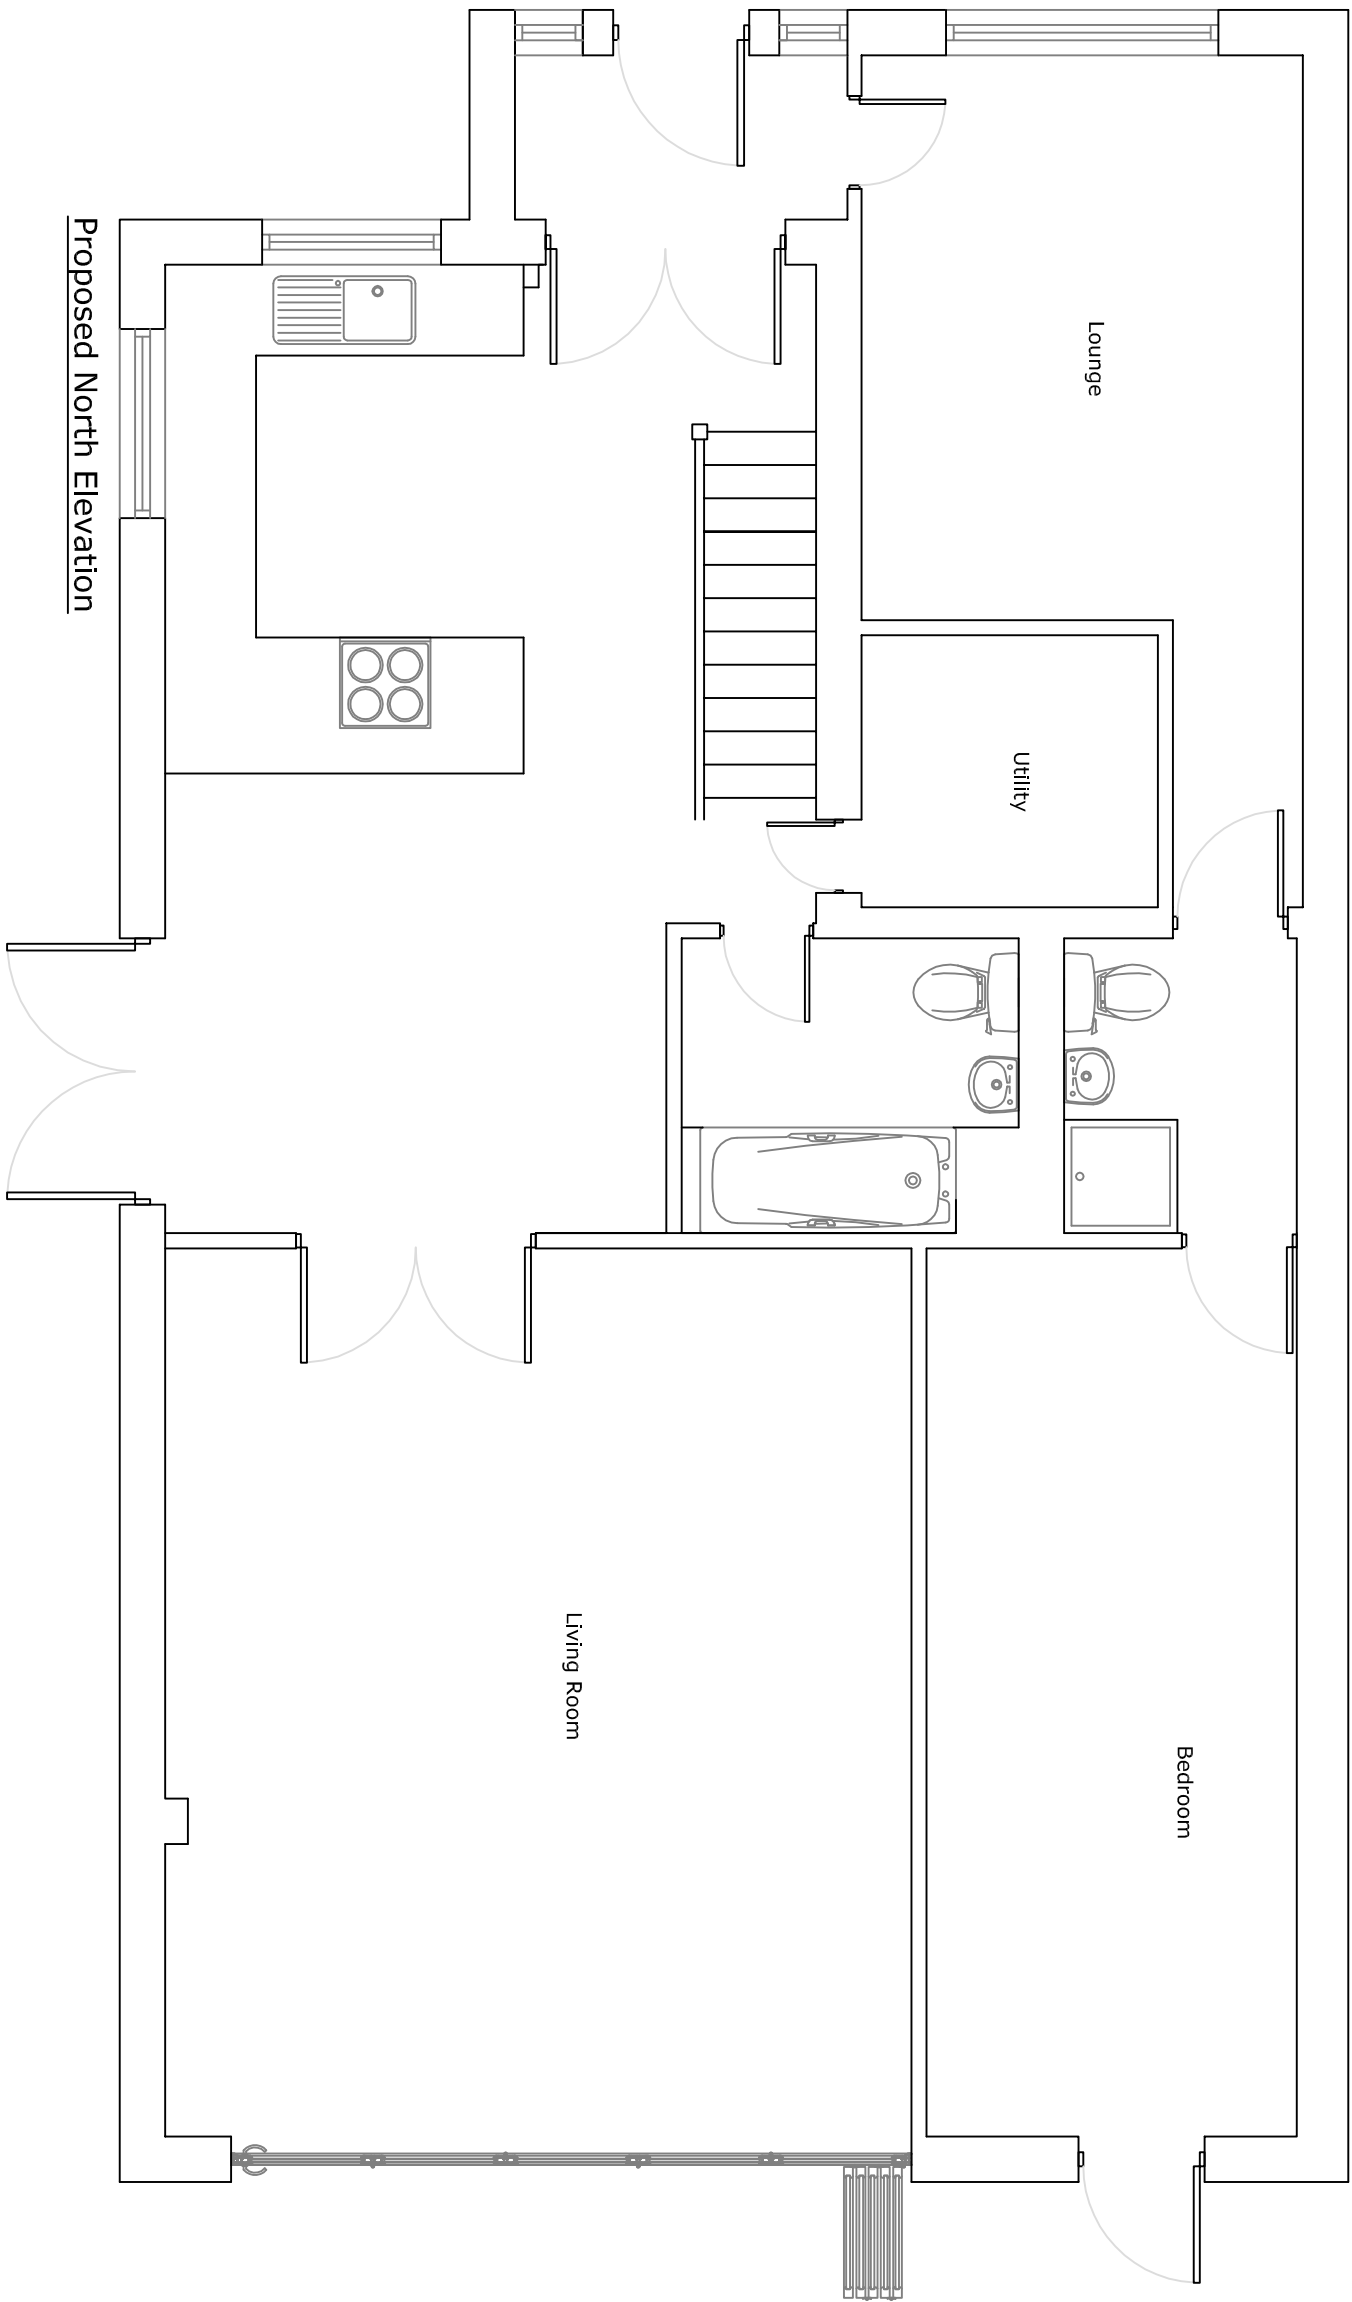
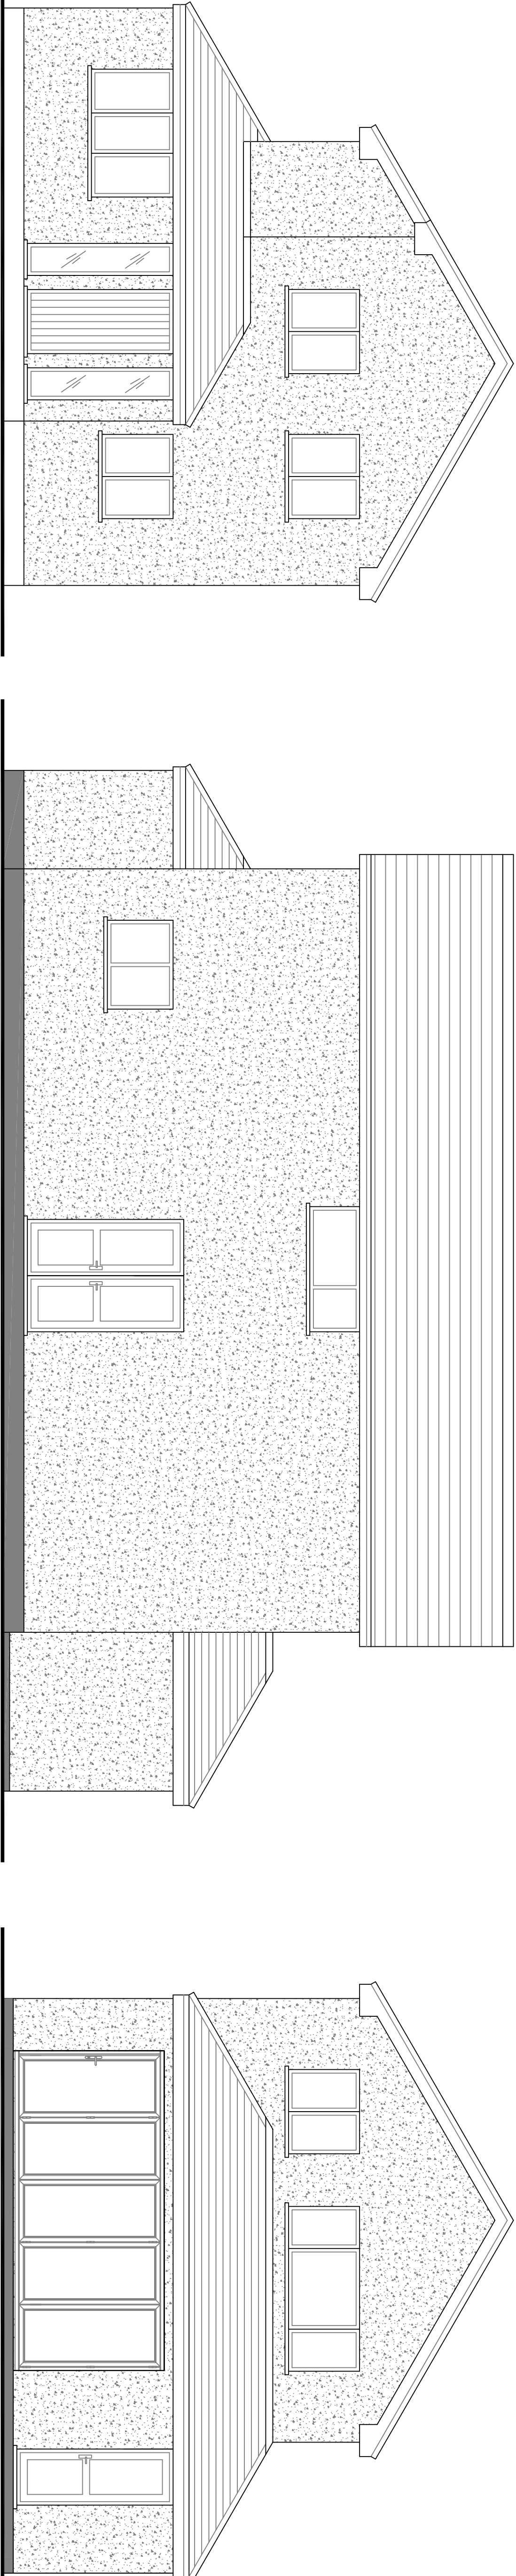


Itemref	Quantity	Title/Name, designation, material, dimension etc	Article No./Reference
Designed by	Checked by	Approved by - date	Filename
150	May 2019		

38 Hook Lane	Mr Mason	01	Sheet
--------------	----------	----	-------