


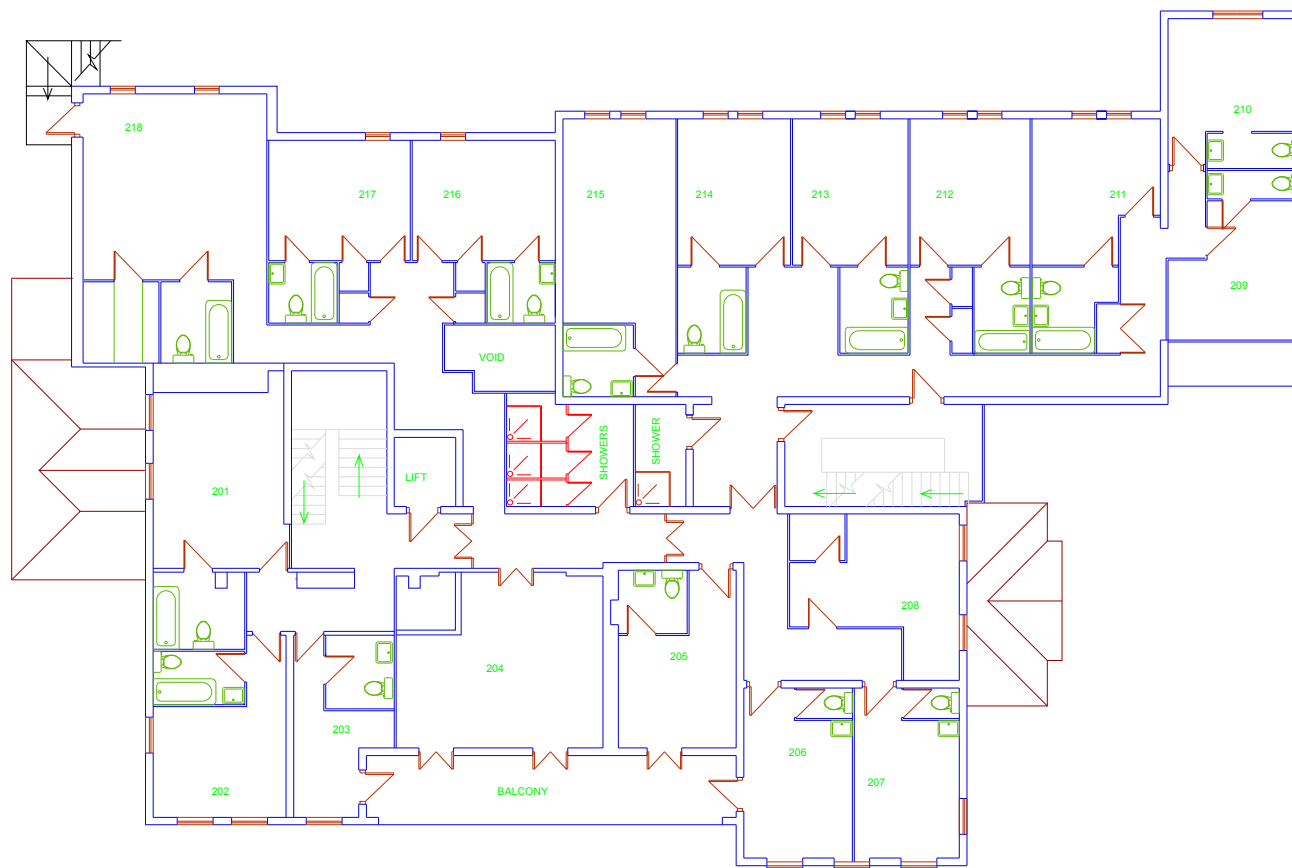

FIRST FLOOR

NOTE:

1. No proposed changes to external facade
2. No proposed changes to internal partitioning

This map is reproduced from Ordnance Survey material with the permission of Ordnance Survey on behalf of the controller of Her Majesty's Stationary Office. © Crown Copyright. Unauthorised reproduction infringes Crown Copyright and may lead to prosecution or civil proceedings.

© Crown copyright. All rights reserved.

Copyright Greener Consultants Limited.

Not a controlled copy.

revision	date	drawn	modification description
r00	16.06.2020	SG	initial plan
-	-	-	-
-	-	-	-

Greener Consultants Ltd. 251 Charlton Road, Bristol BS10 6JS (+44 07818 492208)
Land Drawing Services & Green Design Specialists www.greenerconsultants.com | sam@greenerconsultants.com

86 ALDWICK ROAD, BOGNOR REGIS, PO21 2PE

PROPOSED FIRST FLOOR PLAN (1:200)

project	221	drawn	SG	date	16.06.2020
revision	r00	checked by		date	
scale @ A4	1:200	authorised by		date	
drawing number	20200616_273_royal-bay_proposed-first-floor-plan-r00_SG				
DWG file name	20200611_273_royal-bay_master-layout-r00_SG				