


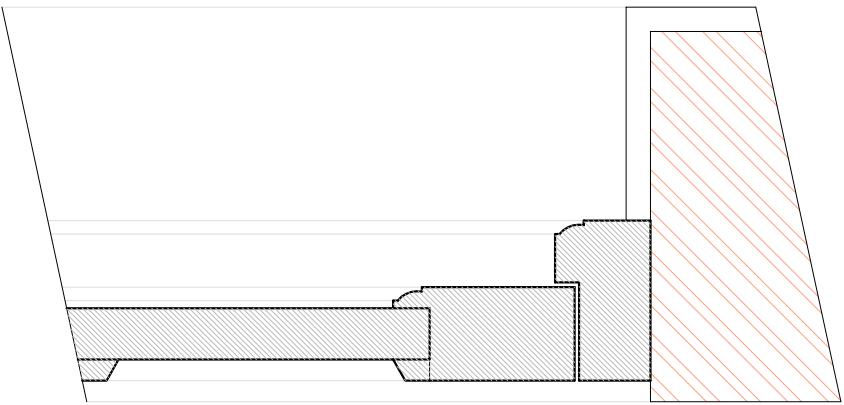


Door frame.

Top rail.

Panel.


Frieze rail.

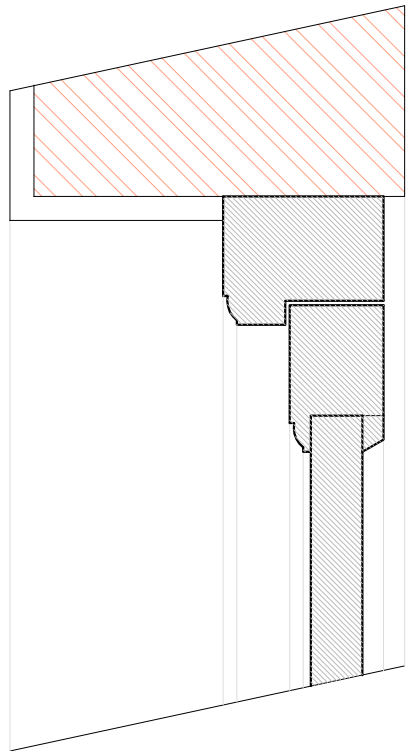

Door frame.

Door stile.


Panel.

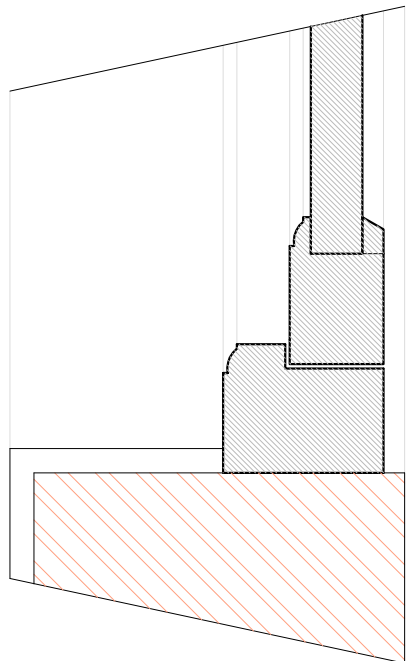

Panel.

Door stile.

Door frame.

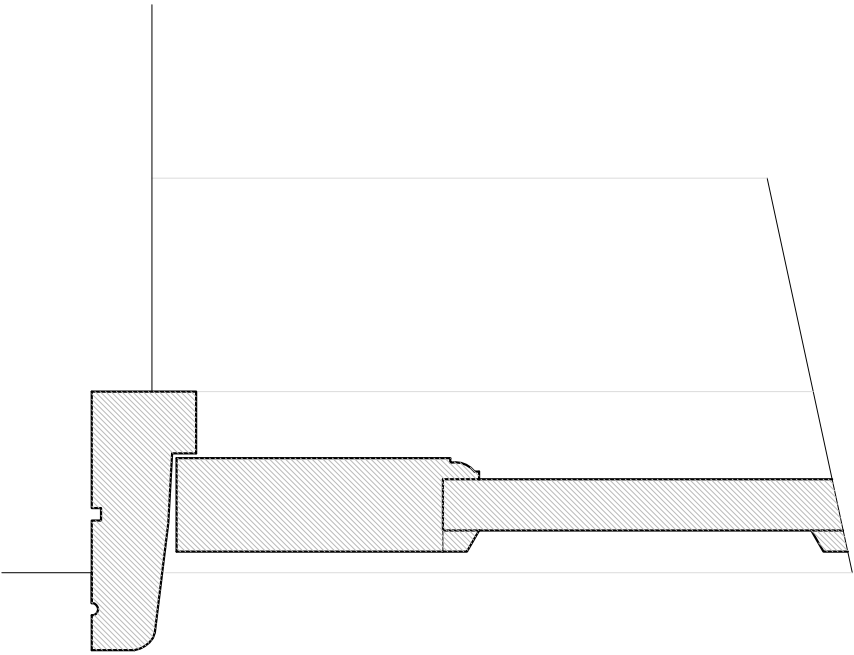

Middle rail.

Panel.

Bottom rail.

Door threshold.

DOOR DETAIL
(VERTICAL SECTION)

DOOR DETAIL
(HORIZONTAL SECTION)

SUSSEX BUILDING CONSULTANCY LIMITED 23 MEAD LANE, BOGNOR REGIS, WEST SUSSEX. SCALE - 1/5 REV - DATE - 12/05/2021	 LABC partner 3 NORTHCOOTE ROAD BOGNOR REGIS PO21 5LZ TEL/FAX - (01243) 861379
--	---