



Window head.

Sash frame.

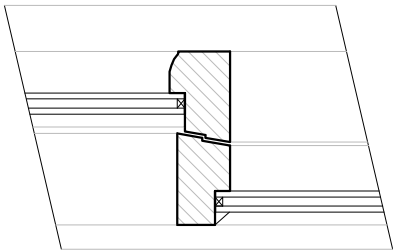



Meeting stiles.

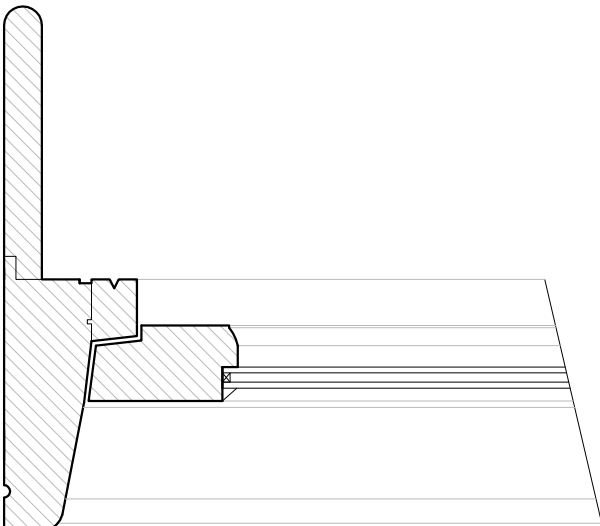

4/6/4 mm 'Slimlite'
conservation double glazing.

Sash frame.

Window cill.

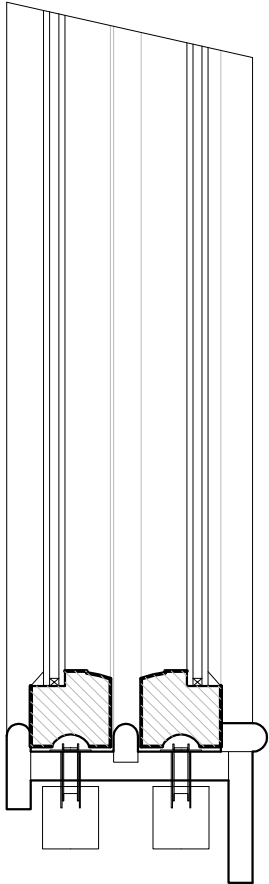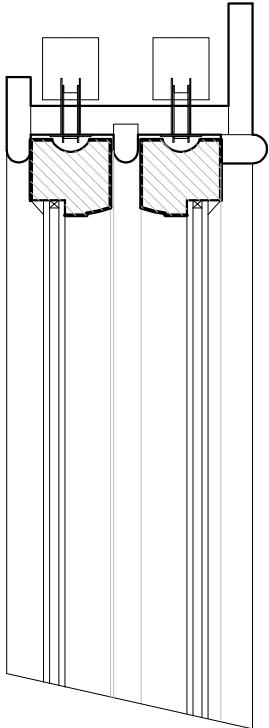

SASH WINDOW DETAIL
(HORIZONTAL SECTION)

SASH WINDOW DETAIL
(VERTICAL SECTION)

SUSSEX BUILDING CONSULTANCY LIMITED

23 MEAD LANE, BOGNOR REGIS,
WEST SUSSEX.

SCALE - 1/5 REV - DATE - 22/04/2021



LABC
partner

3 NORTHCOTE ROAD
BOGNOR REGIS
PO21 5LZ

TEL/FAX - (01243) 861379