


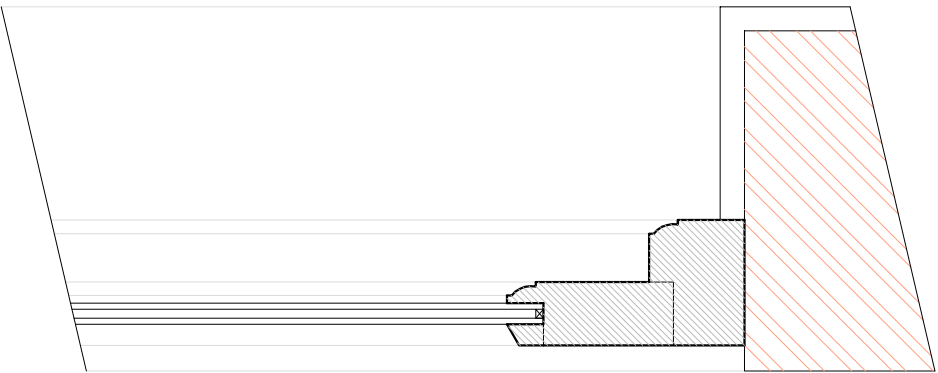


Window head.

Casement frame.

Softwood bead.

4/6/4 mm double glazing.

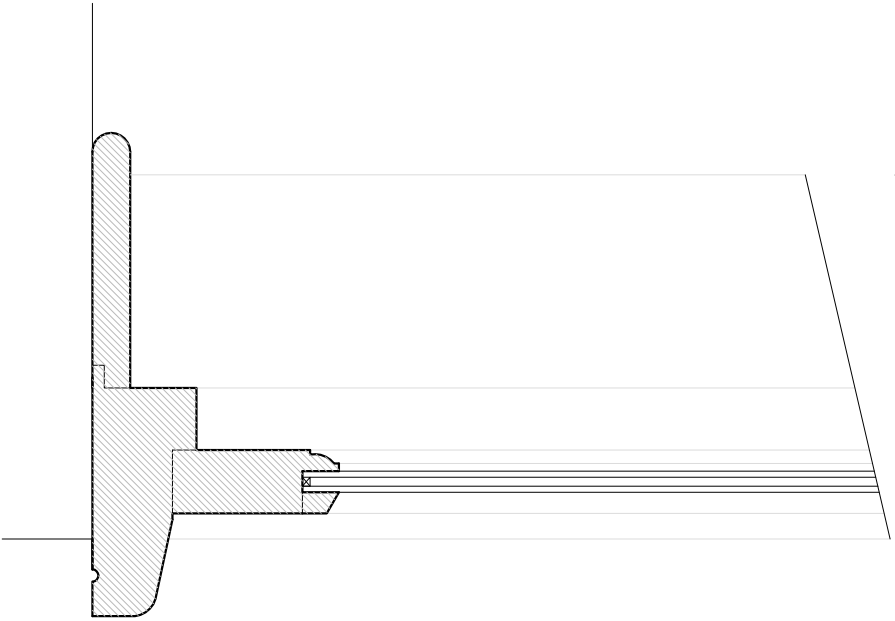


Softwood bead.

Casement frame.

Door threshold.


4/6/4 mm double glazing.

SIDE HUNG CASEMENT
(VERTICAL SECTION)

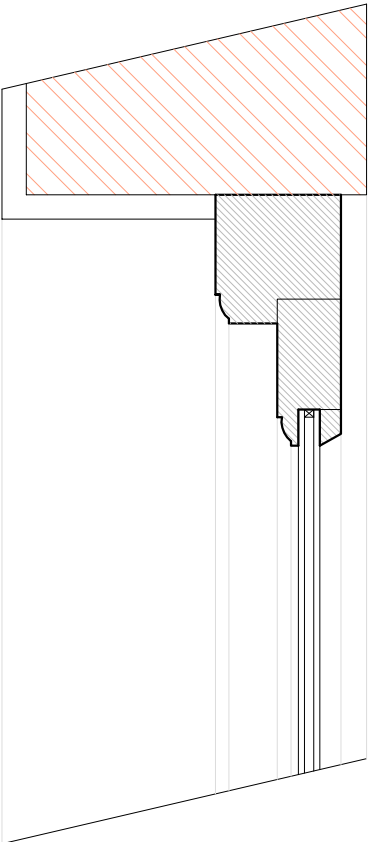

Side light frame.

Jamb.

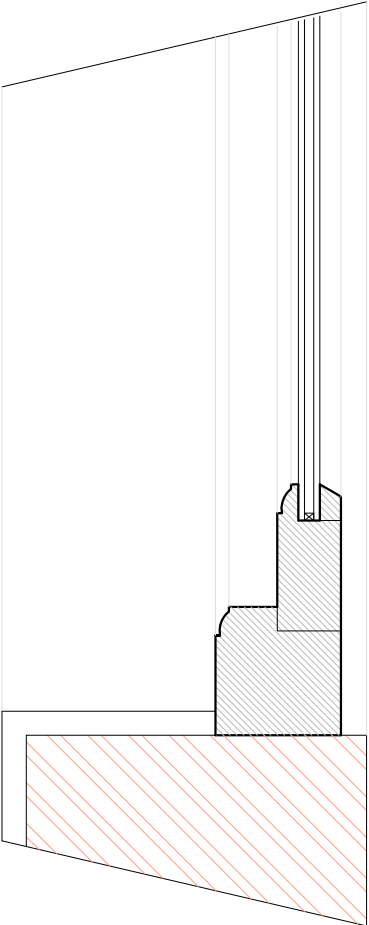

Jamb.

Side light frame.

SIDE HUNG CASEMENT
(HORIZONTAL SECTION)

SUSSEX BUILDING CONSULTANCY LIMITED

23 MEAD LANE, BOGNOR REGIS,
WEST SUSSEX.

SCALE - 1/5 REV - DATE - 22/04/2021



partner
LABC

3 NORTHCOTE ROAD
BOGNOR REGIS
PO21 5LZ

TEL/FAX - (01243) 861379