


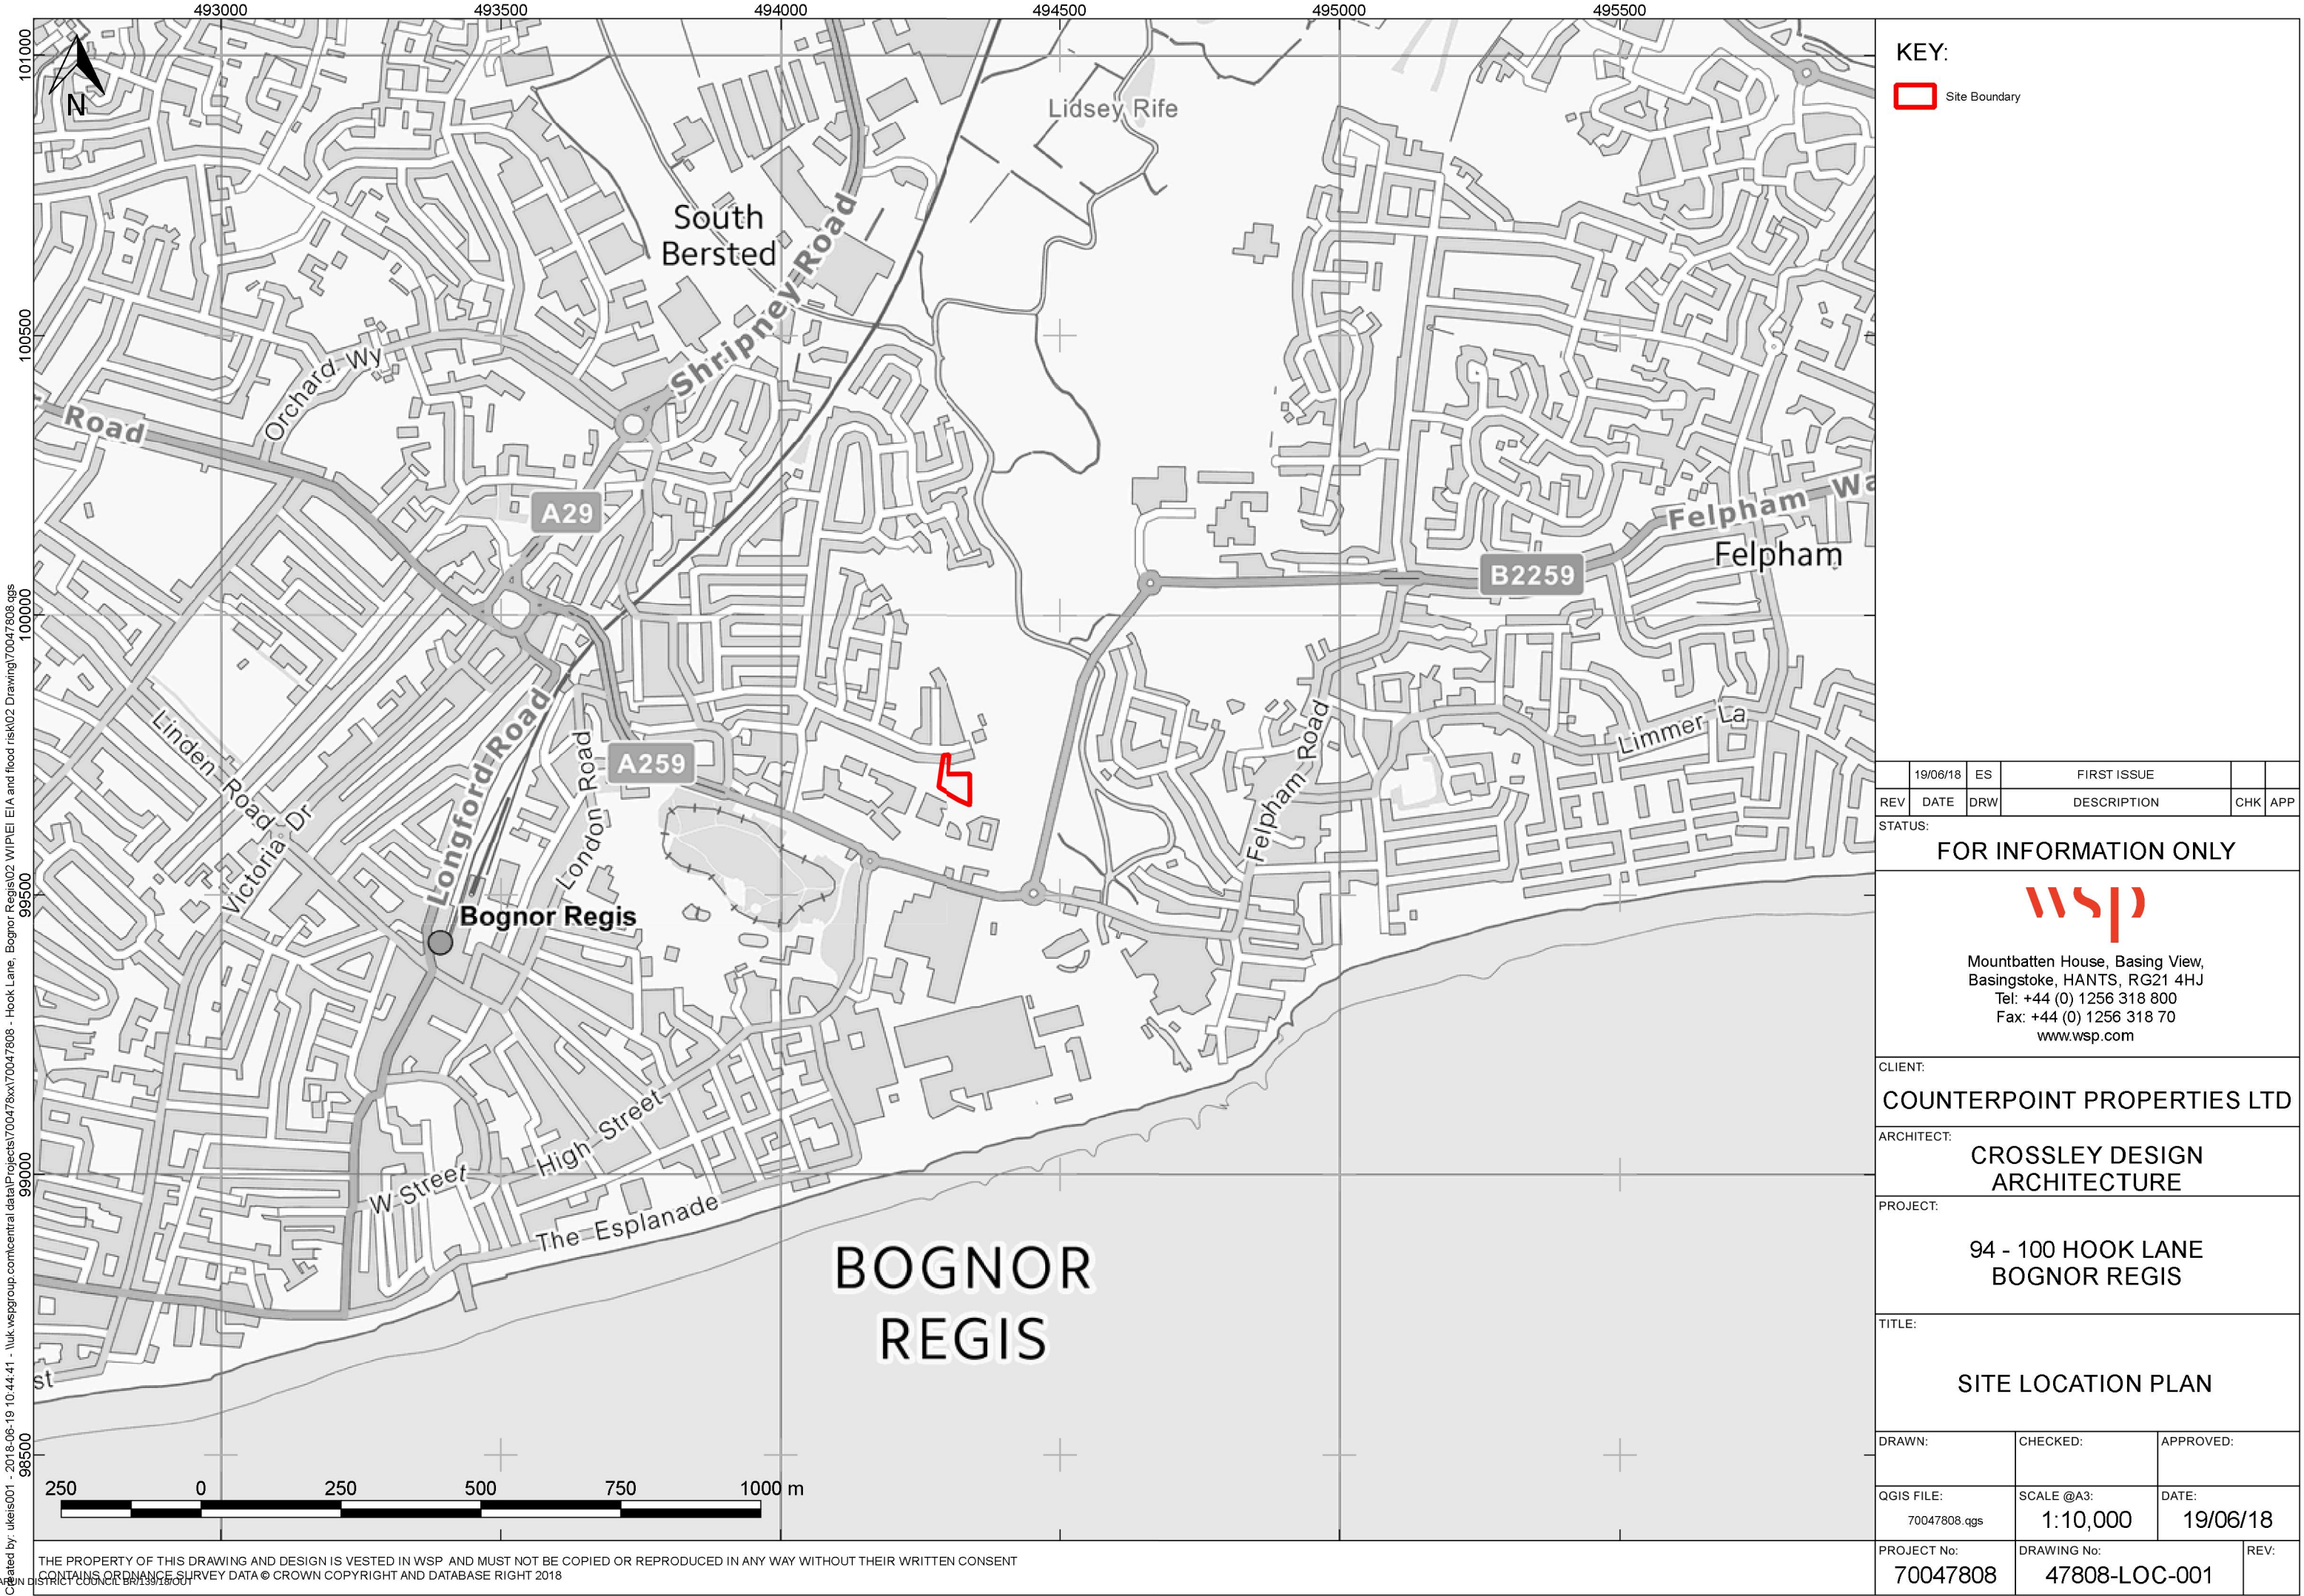

KEY:

Site Boundary

REV	19/06/18	ES	FIRST ISSUE	CHK	APP
DATE	DRW	DESCRIPTION		CHK	APP

STATUS:

FOR INFORMATION ONLY



Mountbatten House, Basing View,
Basingstoke, HANTS, RG21 4HJ
Tel: +44 (0) 1256 318 800
Fax: +44 (0) 1256 318 70
www.wsp.com

CLIENT:

COUNTERPOINT PROPERTIES LTD

ARCHITECT:

CROSSLEY DESIGN
ARCHITECTURE


PROJECT:

94 - 100 HOOK LANE
BOGNOR REGIS

TITLE:

SITE LOCATION PLAN

DRAWN:	CHECKED:	APPROVED:
QGIS FILE: 70047808.qgs	SCALE @A3: 1:10,000	DATE: 19/06/18
PROJECT No: 70047808	DRAWING No: 47808-LOC-001	REV:

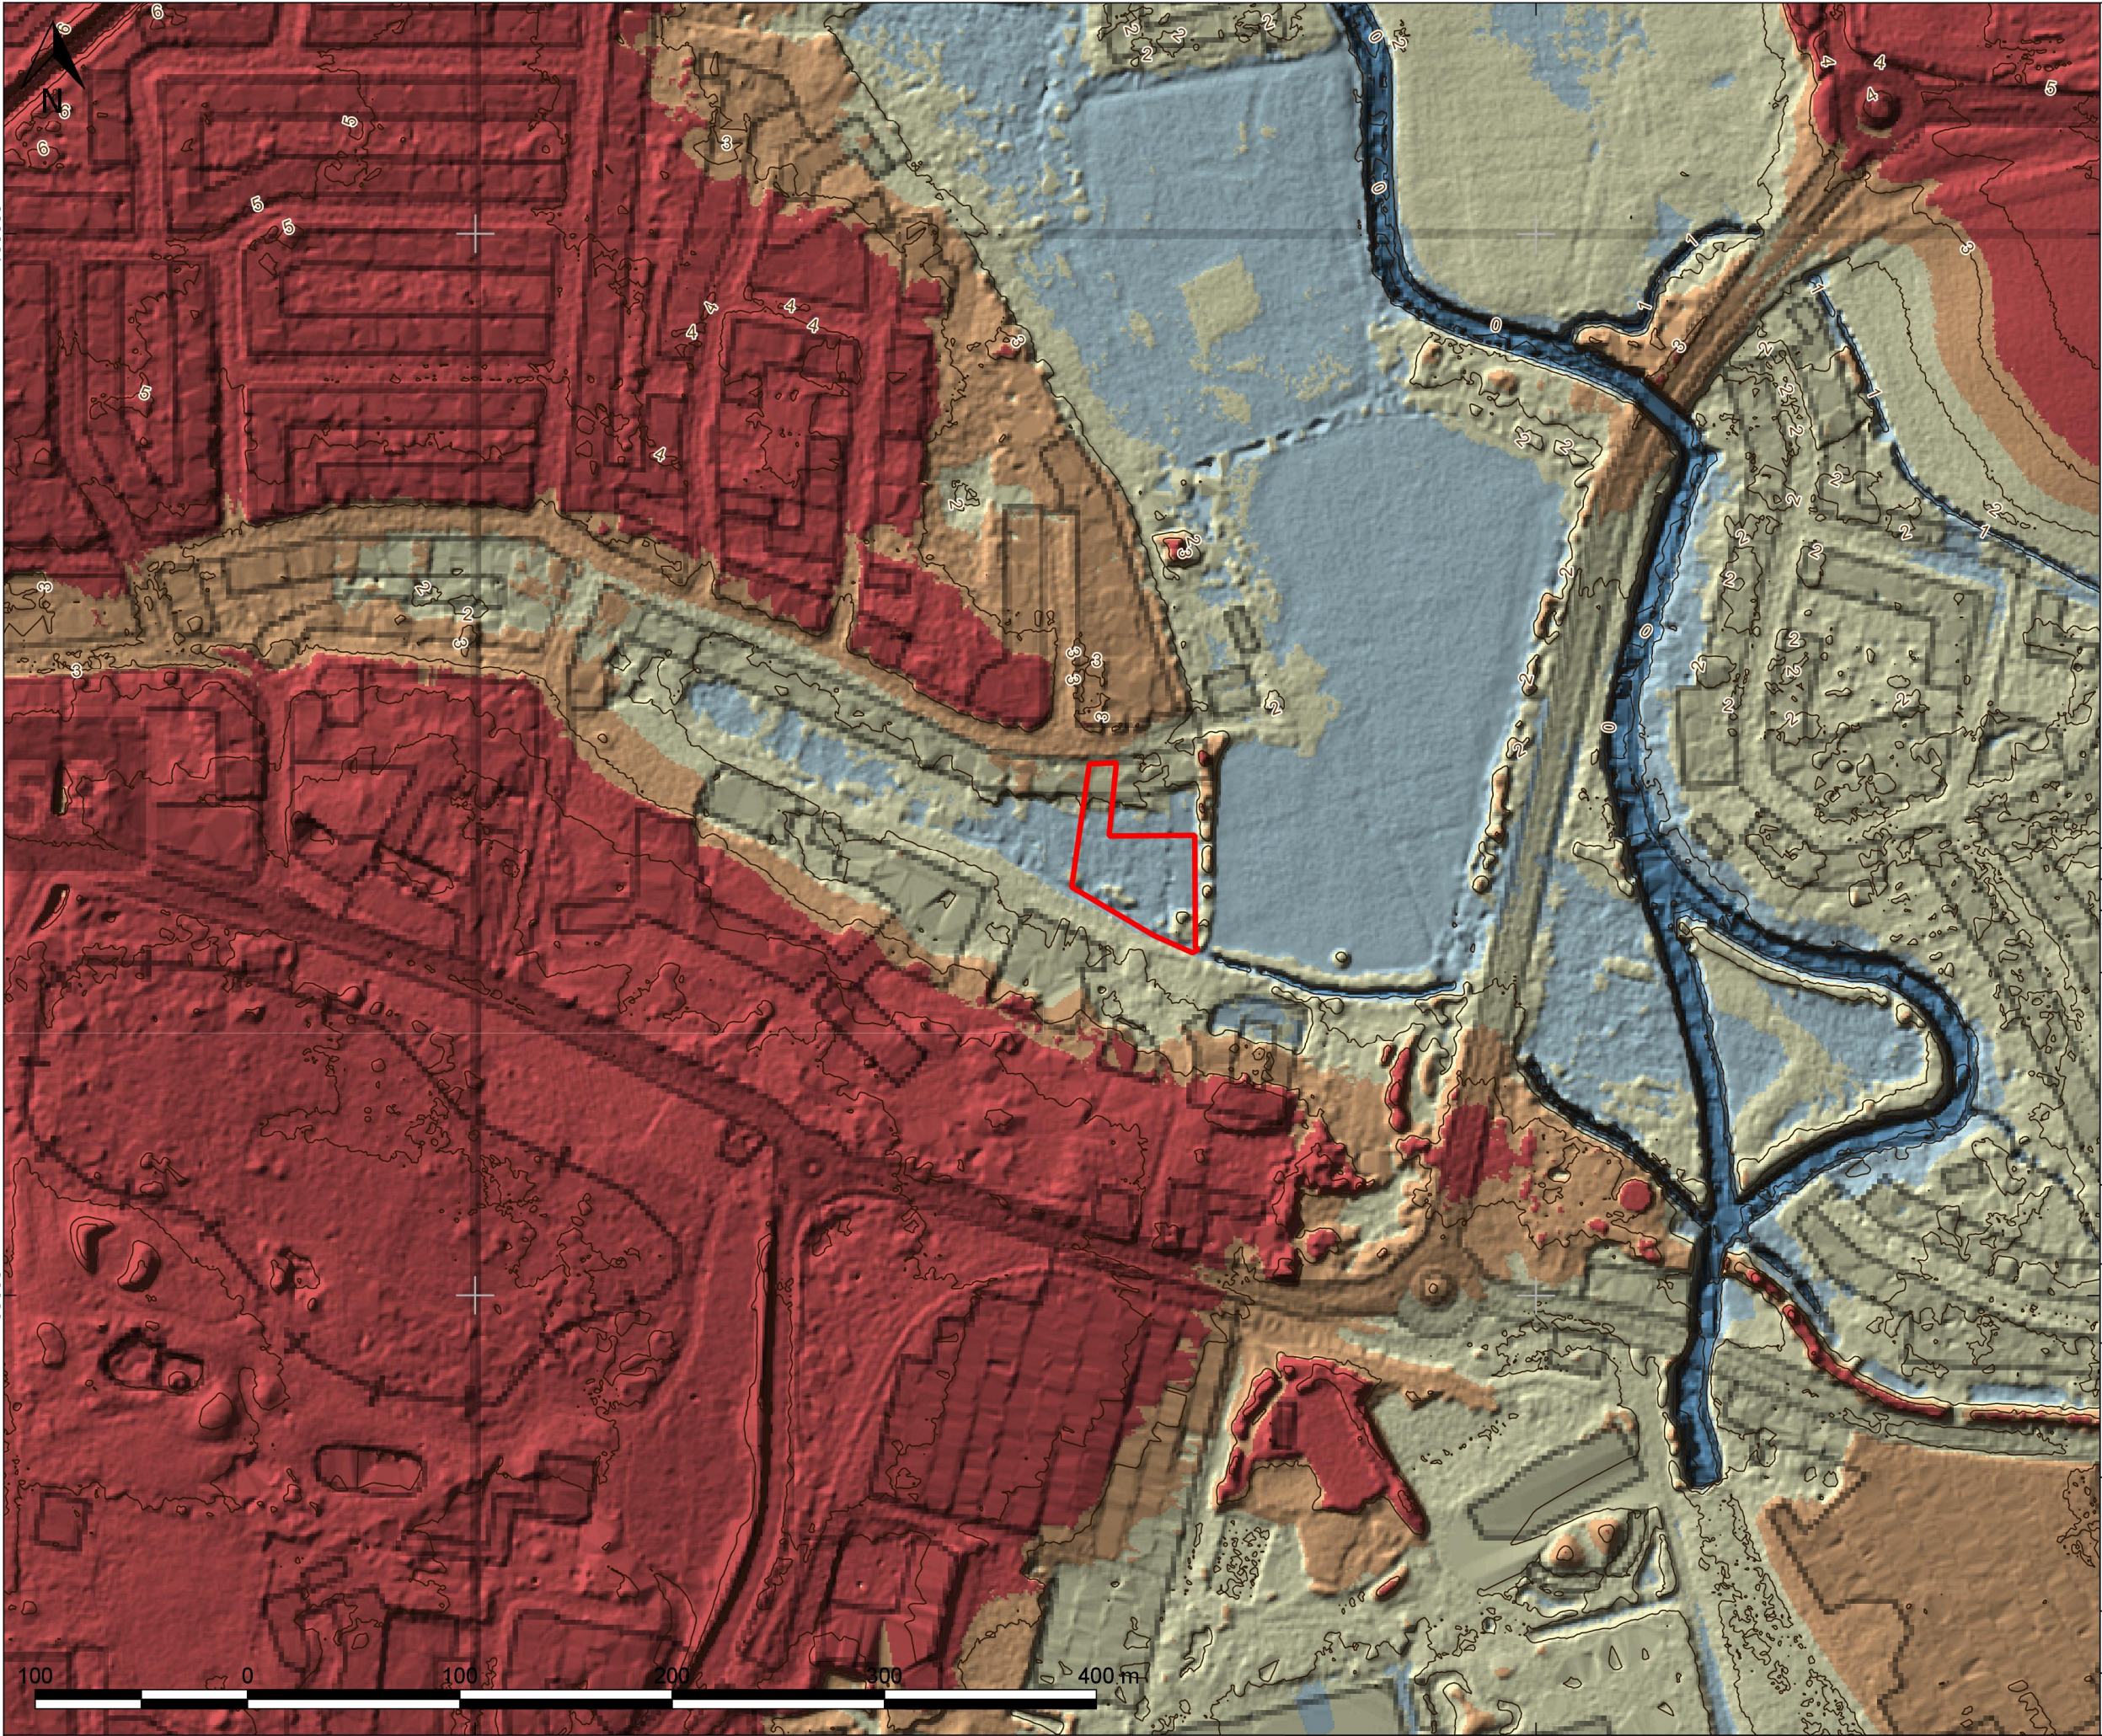

KEY:

Site Boundary

Environment Agency - LiDAR derived data

— Contour 1m

Ground Elevation (m AOD)

- <= 0.8
- 0.8 - 1.6
- 1.6 - 2.4
- 2.4 - 3.2
- > 3.2

REV	19/06/18	ES	FIRST ISSUE	CHK	APP
DATE	DRW	DESCRIPTION		CHK	APP

STATUS: **FOR INFORMATION ONLY**



Mountbatten House, Basing View,
Basingstoke, HANTS, RG21 4HJ
Tel: +44 (0) 1256 318 800
Fax: +44 (0) 1256 318 70
www.wsp.com


CLIENT:
COUNTERPOINT PROPERTIES LTD

ARCHITECT:
**CROSSLEY DESIGN
ARCHITECTURE**

PROJECT:
**94 - 100 HOOK LANE
BOGNOR REGIS**

TITLE:
**LIDER DERIVED
TOPOGRAPHY**

DRAWN:	CHECKED:	APPROVED:
QGIS FILE: 70047808.qgs	SCALE @A3: 1:3,000	DATE: 26/06/18
PROJECT No: 70047808	DRAWING No: 47808-TOP-001	REV:

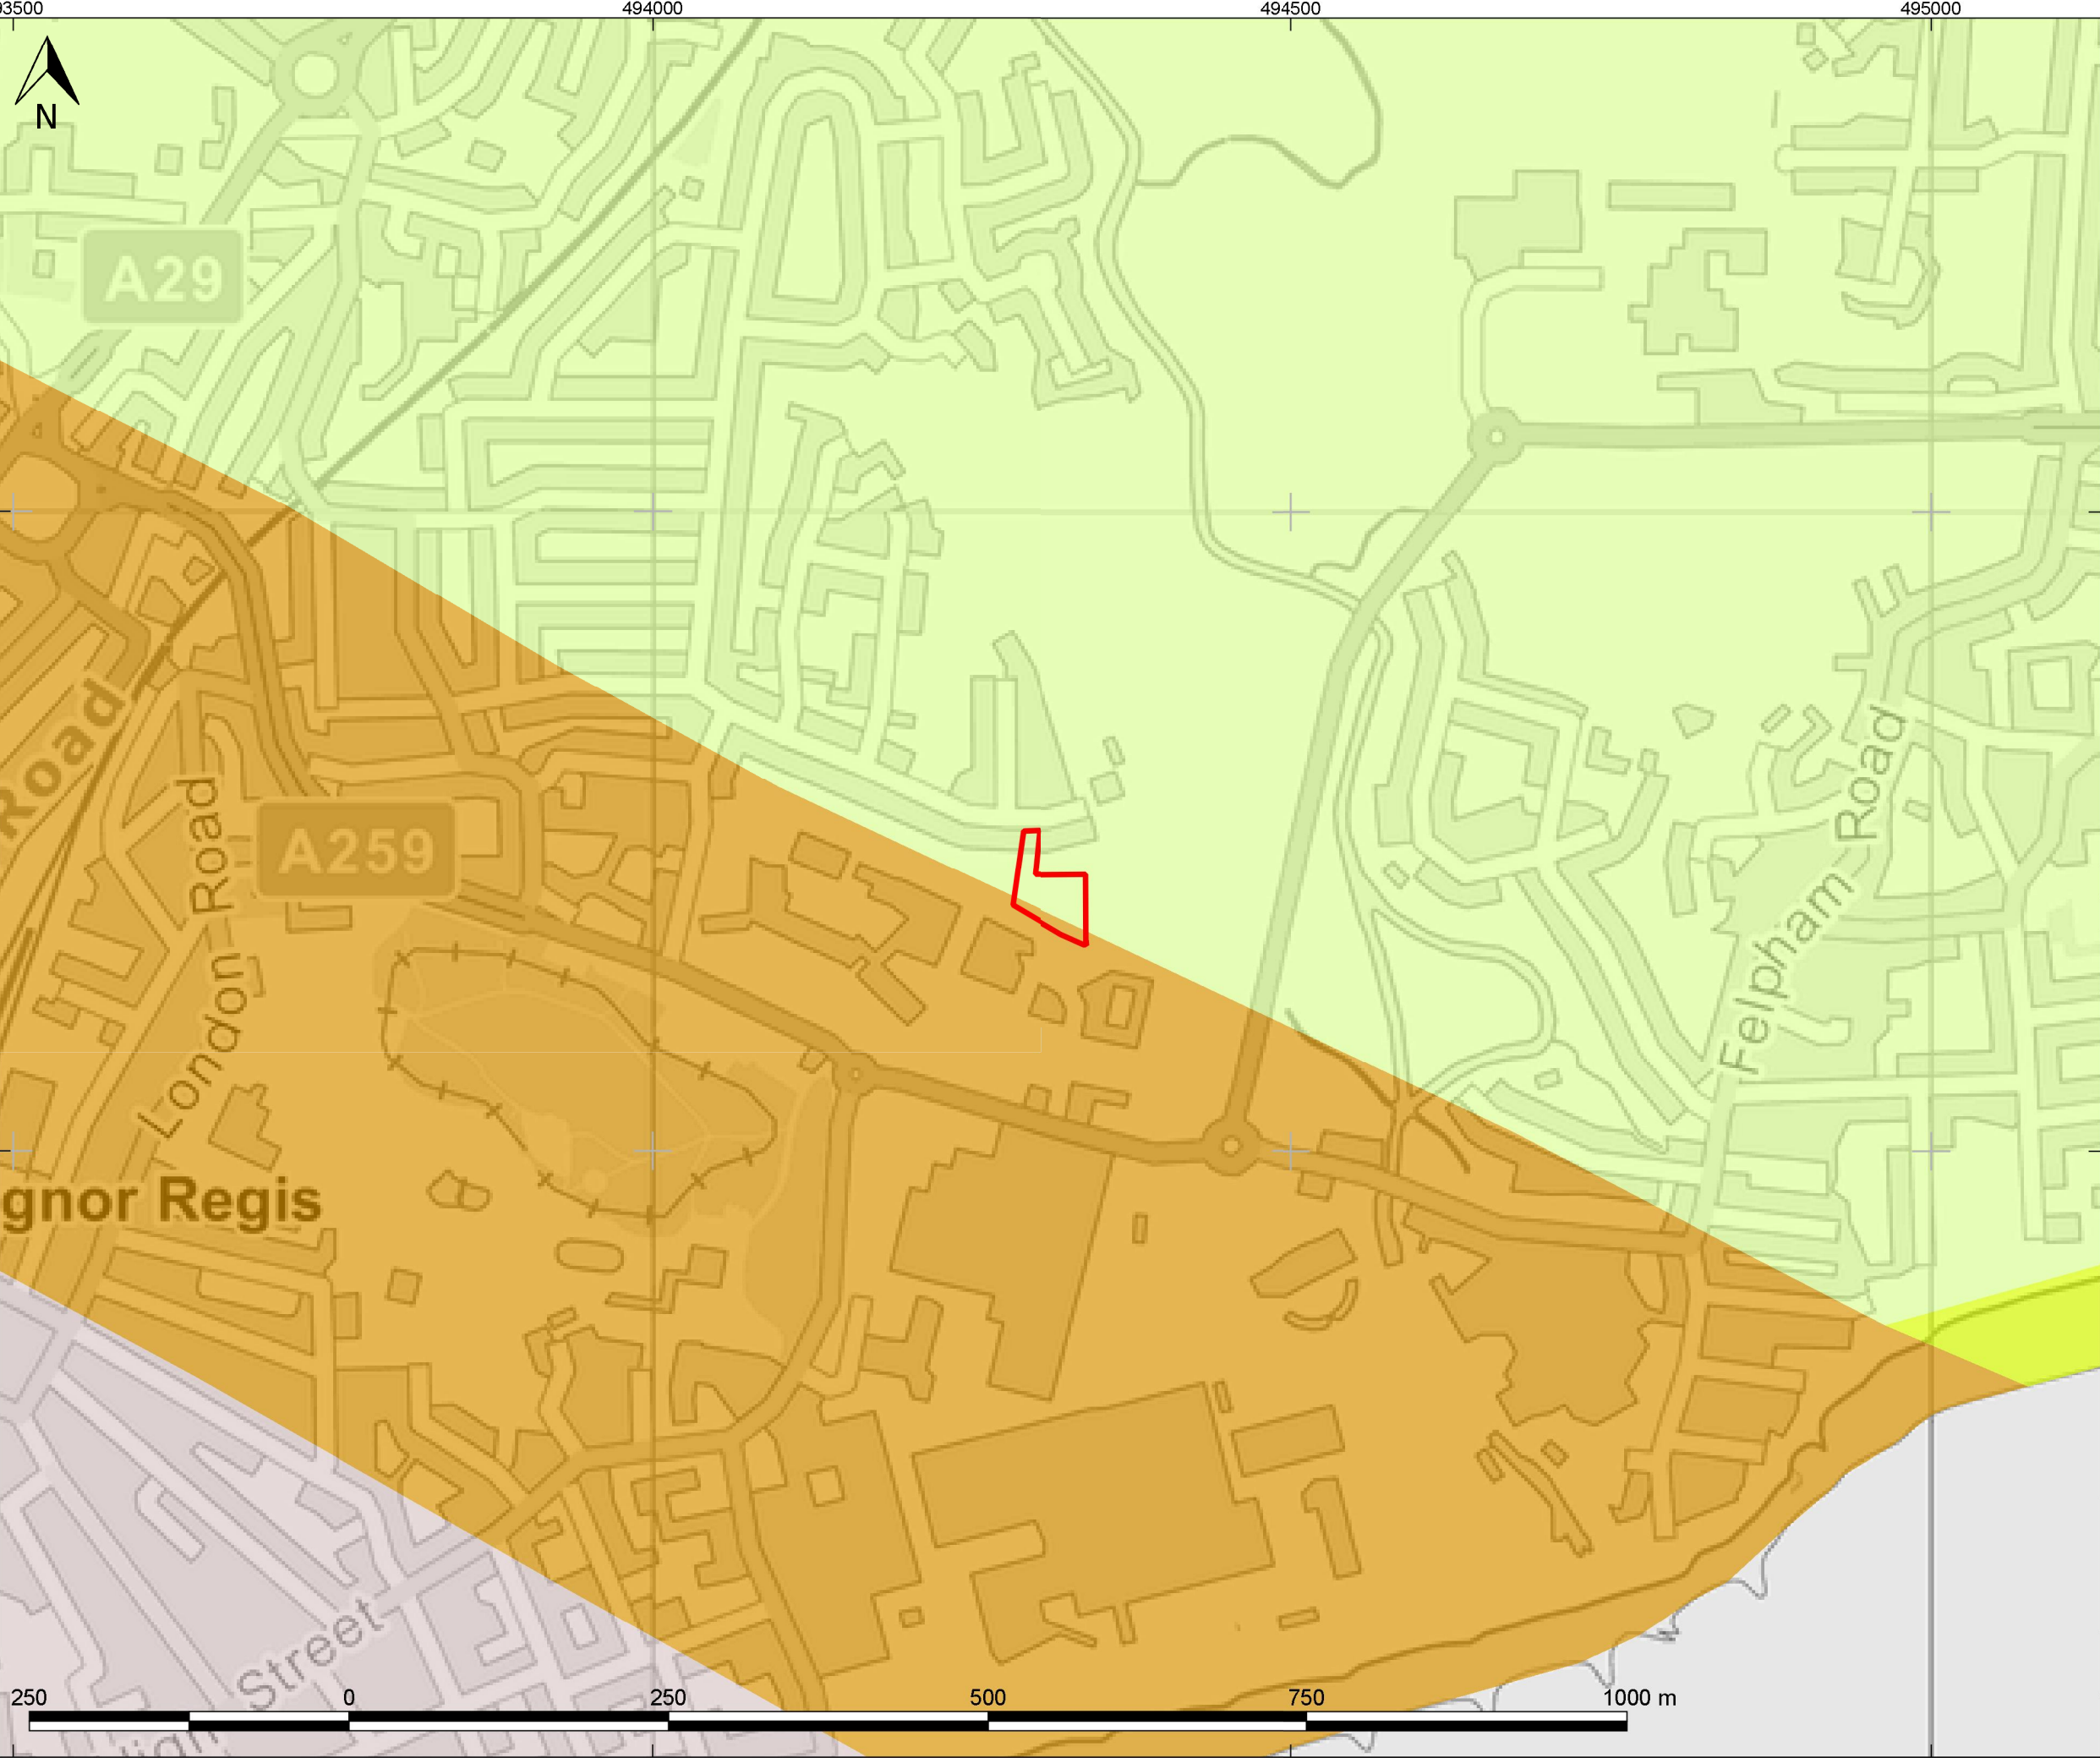

KEY:

Site Boundary

BGS Geology - Bedrock

LONDON CLAY FORMATION - CLAY, SILT AND SAND

LAMBETH GROUP - CLAY, SILT AND SAND

LEWES NODULAR CHALK FORMATION, SEAFORD CHALK FORMATION, NEWHAVEN CHALK FORMATION, CULVER CHALK FORMATION AND PORTSDOWN CHALK FORMATION (UNDIFFERENTIATED) - CHALK

	19/06/18	ES	FIRST ISSUE		
REV	DATE	DRW	DESCRIPTION	CHK	APP

STATUS:

FOR INFORMATION ONLY



Mountbatten House, Basing View,
Basingstoke, HANTS, RG21 4HJ
Tel: +44 (0) 1256 318 800
Fax: +44 (0) 1256 318 70
www.wsp.com

CLIENT:

COUNTERPOINT PROPERTIES LTD

ARCHITECT:

CROSSLEY DESIGN
ARCHITECTURE


PROJECT:

94 - 100 HOOK LANE
BOGNOR REGIS

TITLE:

BGS GEOLOGY
BEDROCK

DRAWN:	CHECKED:	APPROVED:
QGIS FILE: 70047808.qgs	SCALE @A3: 1:5,000	DATE: 19/06/18
PROJECT No: 70047808	DRAWING No: 47808-BGS-001	REV:

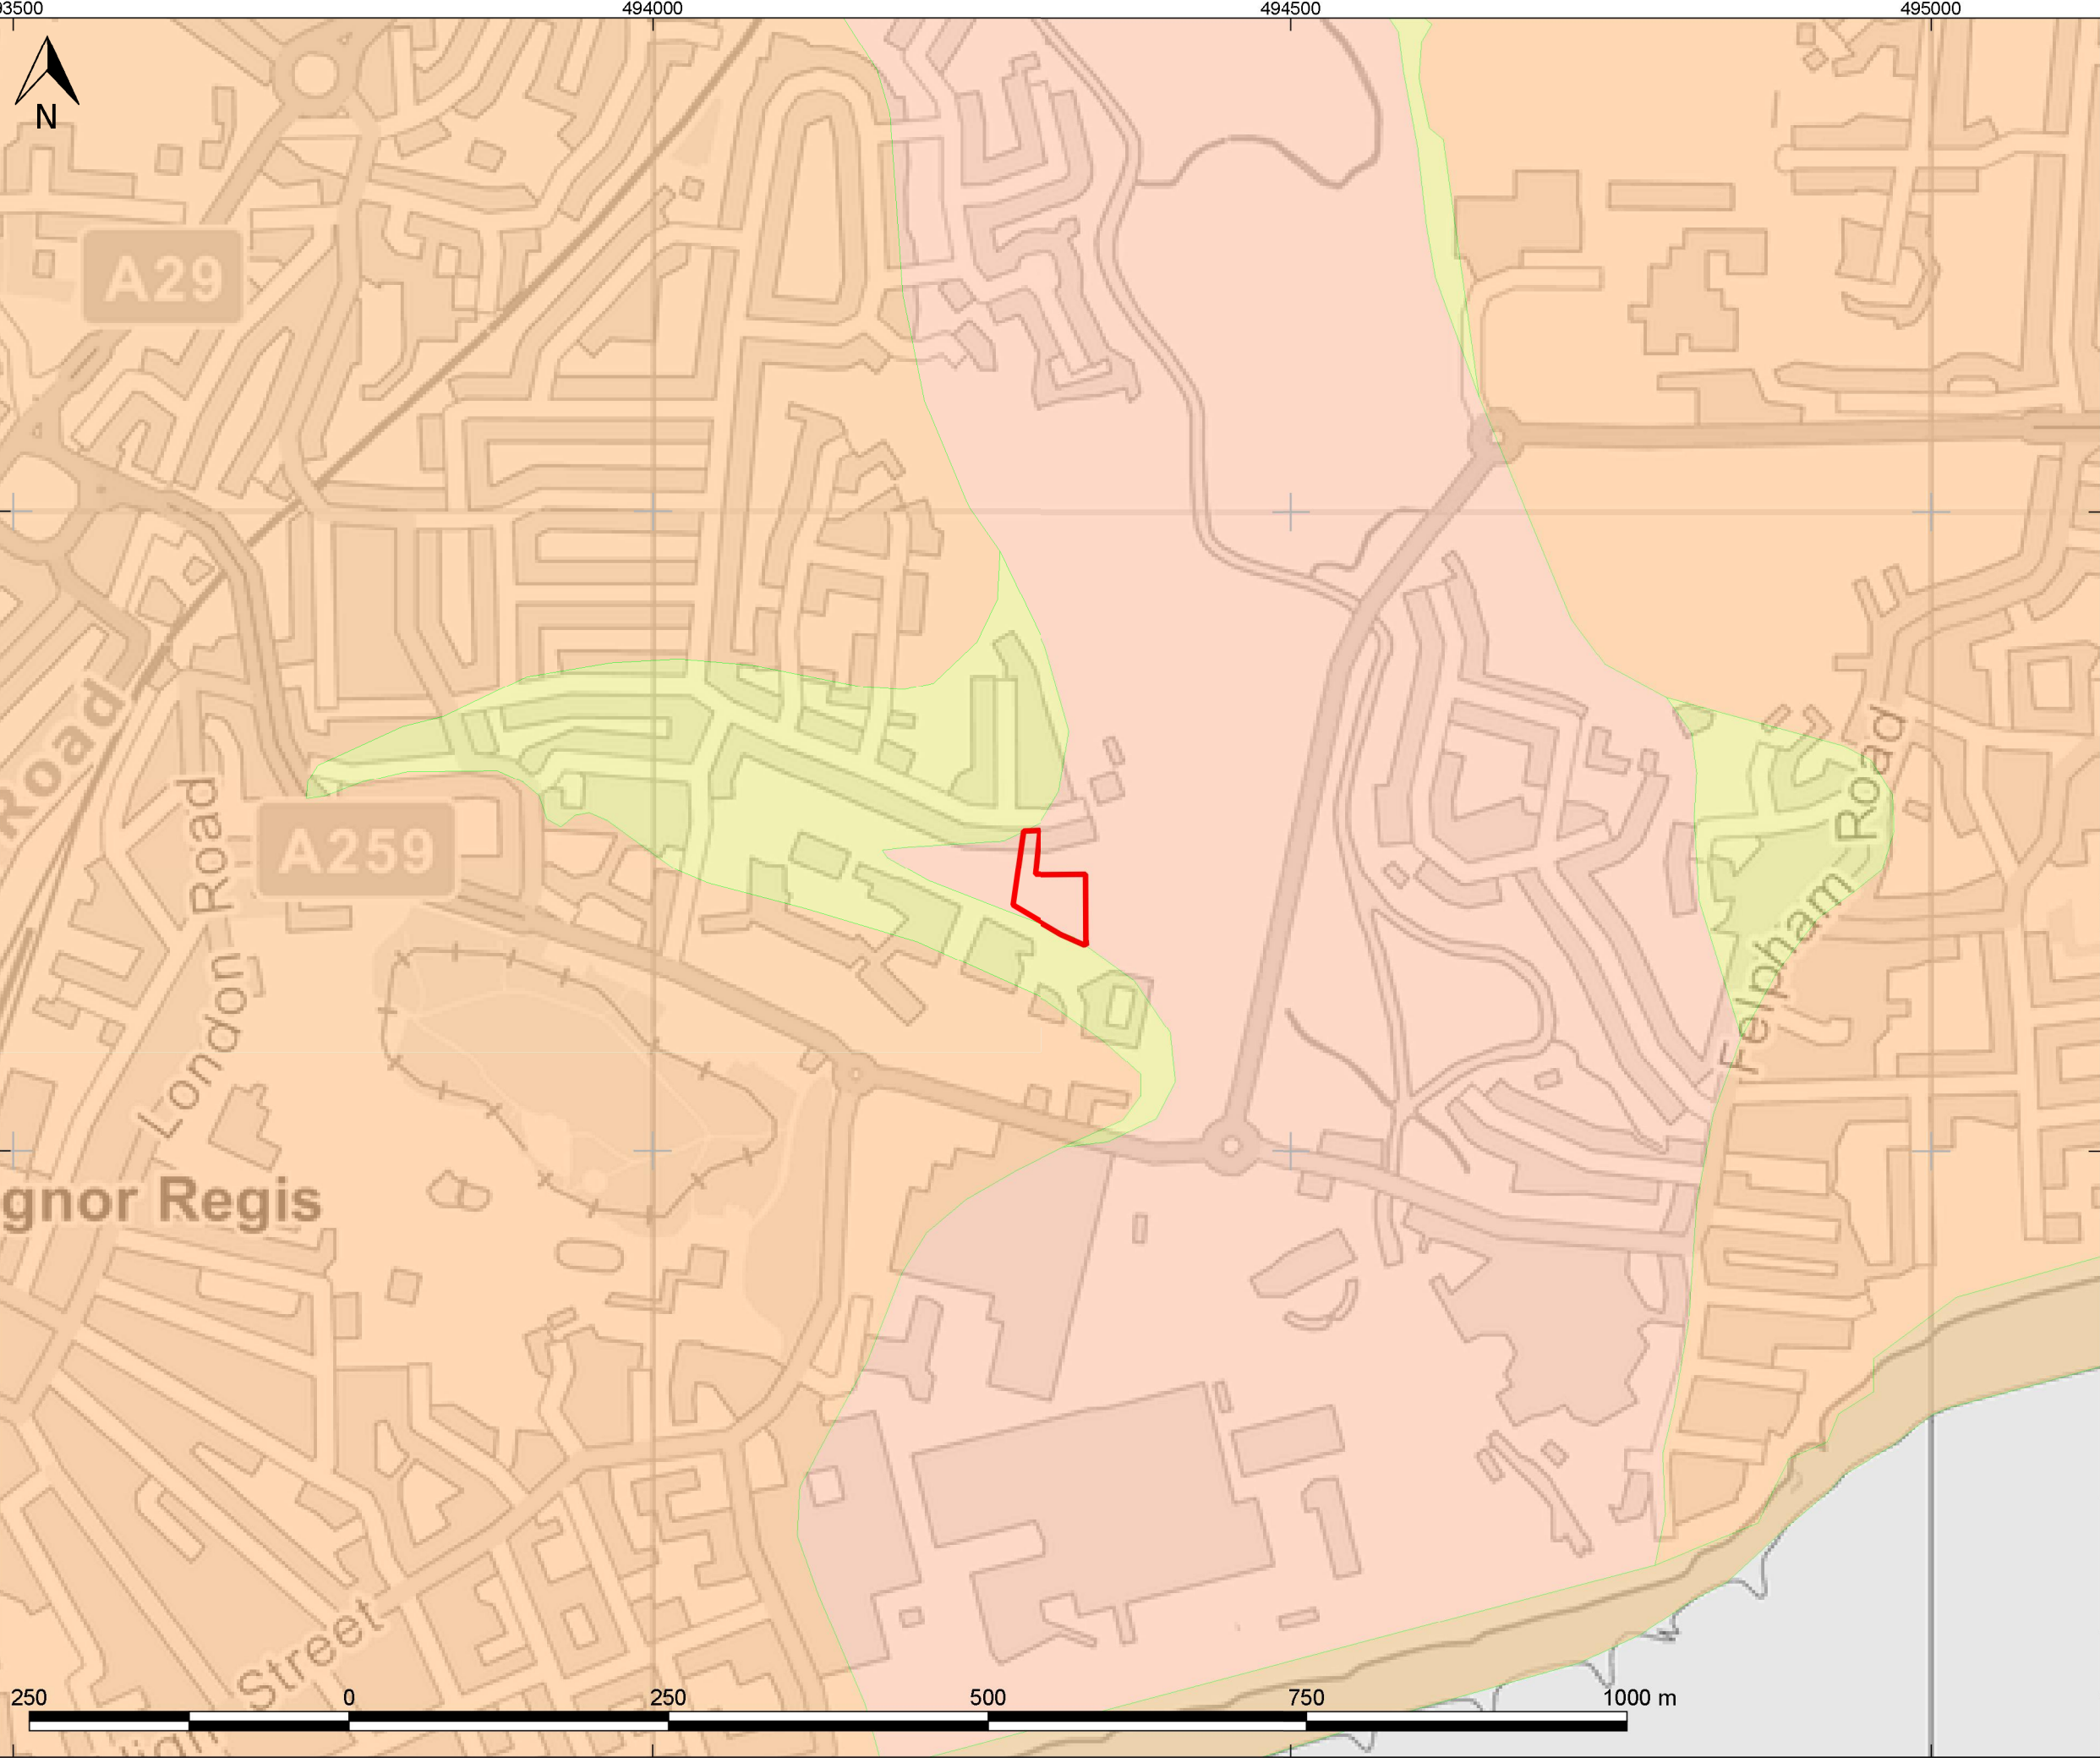

KEY:

- Site Boundary
- BGS - Superficial Deposits**
- RAISED BEACH DEPOSITS, 1 - SAND AND GRAVEL
 - RIVER TERRACE DEPOSITS (UNDIFFERENTIATED) SAND, SILT AND CLAY
 - RAISED MARINE DEPOSITS - CLAY, SILT, SAND AND GRAVEL

	19/06/18	ES	FIRST ISSUE		
REV	DATE	DRW	DESCRIPTION	CHK	APP

STATUS:

FOR INFORMATION ONLY



Mountbatten House, Basing View,
Basingstoke, HANTS, RG21 4HJ
Tel: +44 (0) 1256 318 800
Fax: +44 (0) 1256 318 70
www.wsp.com

CLIENT:

COUNTERPOINT PROPERTIES LTD

ARCHITECT:

CROSSLEY DESIGN
ARCHITECTURE

PROJECT:

94 - 100 HOOK LANE
BOGNOR REGIS

TITLE:

BGS GEOLOGY
SUPERFICIAL DEPOSITS

DRAWN:	CHECKED:	APPROVED:
QGIS FILE: 70047808.qgs	SCALE @A3: 1:5,000	DATE: 19/06/18
PROJECT No: 70047808	DRAWING No: 47808-BGS-002	REV: