



NOTES


- ROOF - Plain clay tiles to pitched roof.
- WALLS - Mixture of painted textured render and face brickwork with mock Tudor detail to front gable.
- WINDOWS/DOORS - White framed PVC double glazed units.

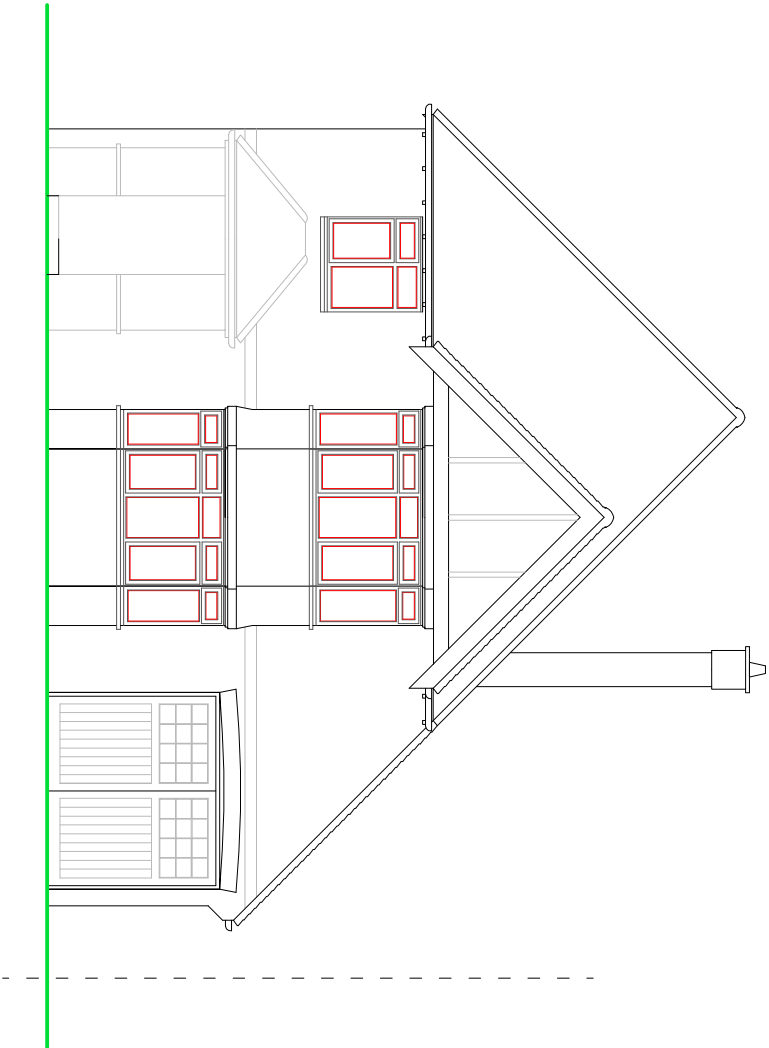


FRONT ELEVATION

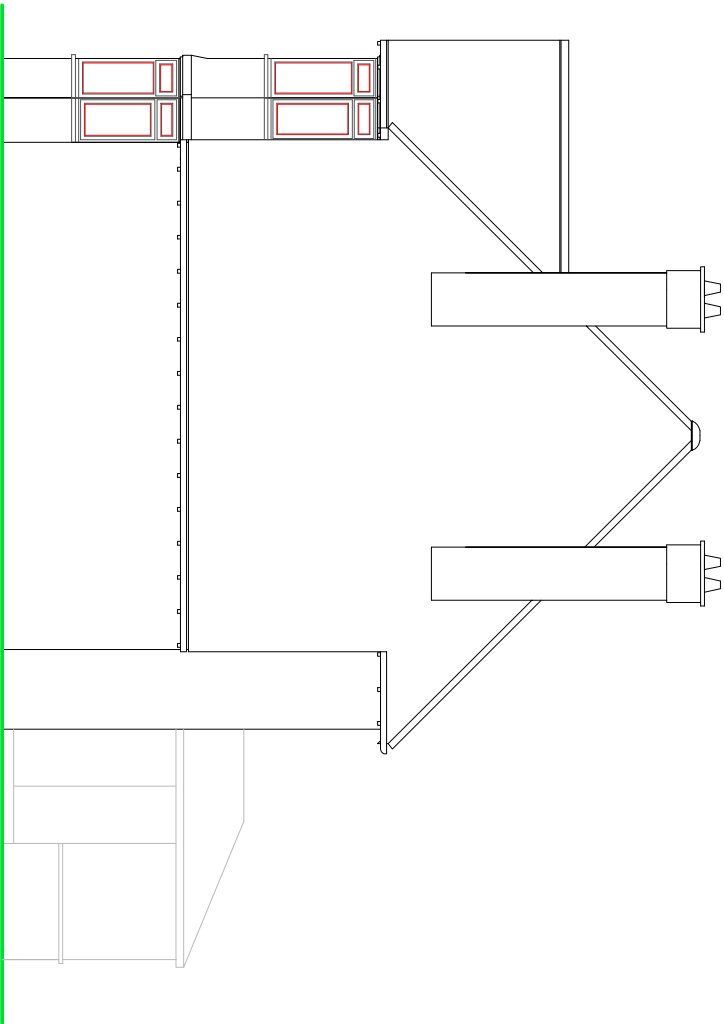

SIDE ELEVATION

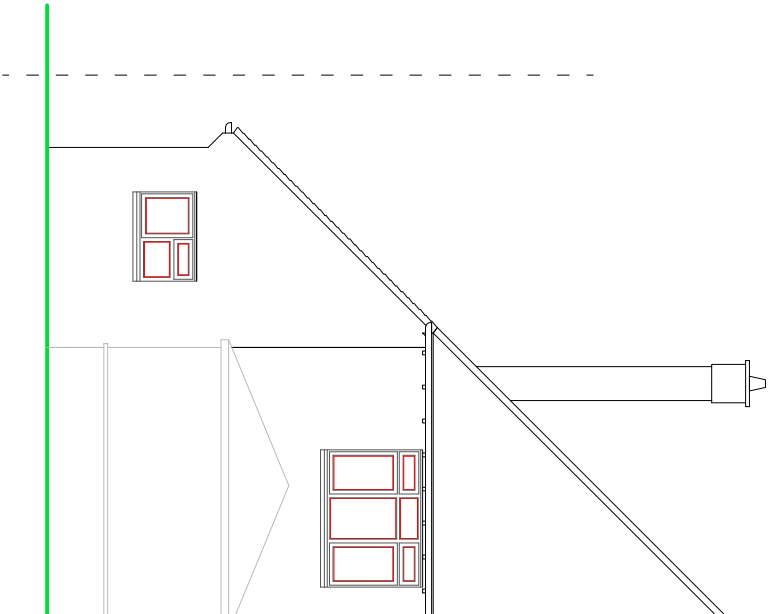

REAR ELEVATION

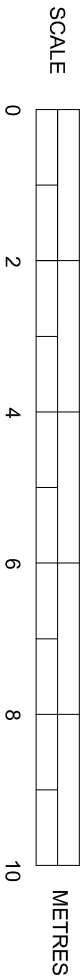

EXISTING ELEVATIONS

SUSSEX BUILDING CONSULTANCY LIMITED

6 GLENWAY,
BOGNOR REGIS, WEST SUSSEX.

SCALE - 1/100 REV - DATE - 22/03/2019



Partner
LABC
3 SUSSEX COAST ROAD
BOGNOR REGIS
PO21 9LZ
TEL - (01243) 861379