



NOTES


- ROOF - Plain clay tiles to pitched roof to match.
- WALLS - Painted textured render to match existing.
- WINDOWS/DOORS - White framed PVC double glazed units.

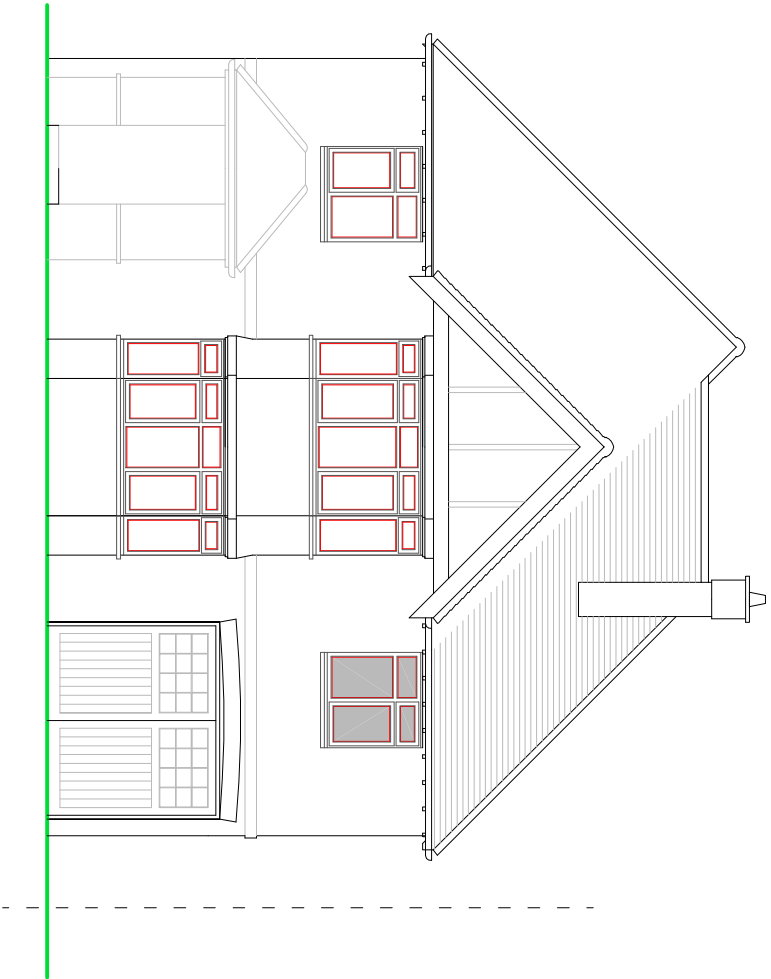


FRONT ELEVATION

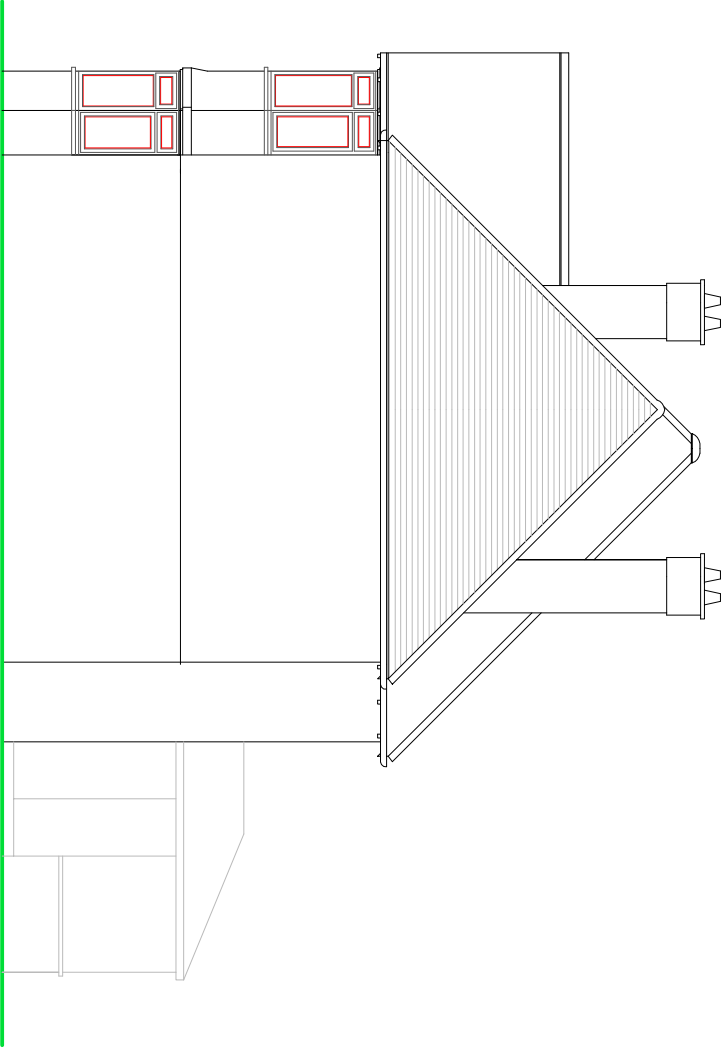

SIDE ELEVATION

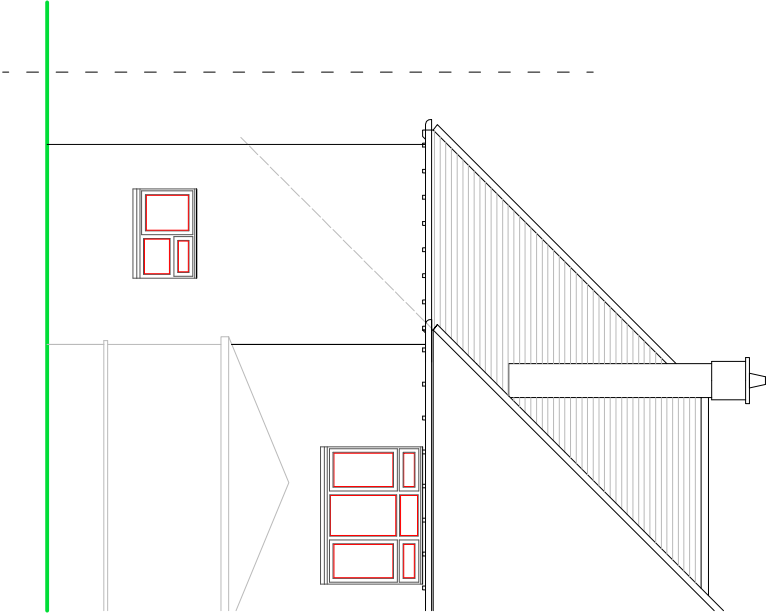

REAR ELEVATION

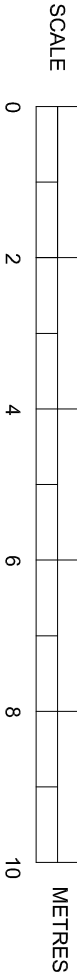

PROPOSED ELEVATIONS

SUSSEX BUILDING CONSULTANCY LIMITED

6 GLENWAY,
BOGNOR REGIS, WEST SUSSEX.

SCALE - 1/100 REV - DATE - 01/05/2019



LABC
Partner
31 WINDHOLME ROAD
BOGNOR REGIS
PO21 9LZ
TEL - (01243) 861379