

Key:

- ① PPC Aluminium Rooflight. Colour: Dark Grey.
- ② Cast stone coping
- ③ Black cast iron rain water goods
- ④ Brickwork to match existing.
- ⑤ PPC Aluminium sliding doors colour: Dark Grey
- ⑥ PPC Aluminium windows colour: Dark Grey
- ⑦ White UPVC glazed door.



Proposed North Elevation Scale 1:50



SCALE BAR 1:50


Notes

1. This drawing is the copyright of Atram Architecture
2. Do not scale from this drawing except for Local Authority Planning Purposes
3. All dimensions must be checked on site by the contractor prior to commencement of the works
4. Party wall agreements to be arranged by client with neighbours in accordance with the Party Wall Act

CIAT
CHARTERED PRACTICE

Rev.	Revision Note	By	Date
A	Drawing issued for Planning.	JNG	14.05.21

ATRAM
ARCHITECTURE

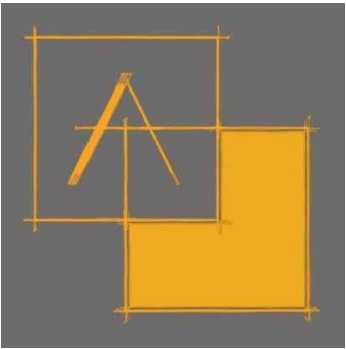

24 Kyoto Court | Bognor Regis | West Sussex | PO21 2UL
t. 01243 820303
m. 07834 175378
e. joe@atramarchitecture.co.uk
w. www.atramarchitecture.co.uk

CIAT Chartered Practice - No F4642

Client Gary Kramer & Sue Coldham
Job title 35 Westingway
Single Storey Extension

Drawing title Proposed North Elevation

Drawn	Date	Checked	Date	Scale at A3
JNG	01.05.21	JNG	01.05.21	1:50

Job N°	Drawing N°	Rev.
21-06	030	A

Status

FOR PLANNING