
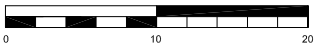


PROPOSED ROOF PLAN

SCALE  METRES

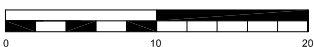

EXISTING ROOF PLAN

SCALE  METRES

SUSSEX BUILDING CONSULTANCY LIMITED

207 CHICHESTER ROAD, NORTH BERSTED,
BOGNOR REGIS.

SCALE - 1/500 REV - DATE - 28/04/2010

SBCL

3 NORTHCOTE ROAD
BOGNOR REGIS
PO21 5LZ

TEL/FAX - (01243) 861379