



No. BR 142/10	
SUBSTITUTION	
Received	8.10.10

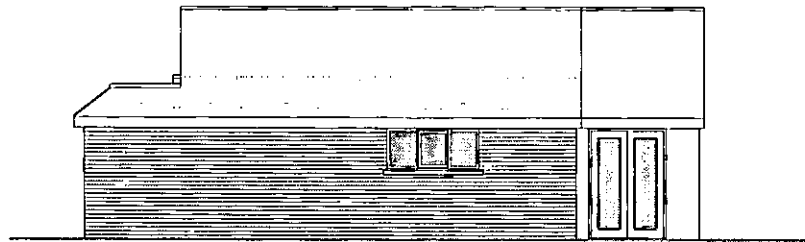


SIDE ELEVATION



FRONT ELEVATION

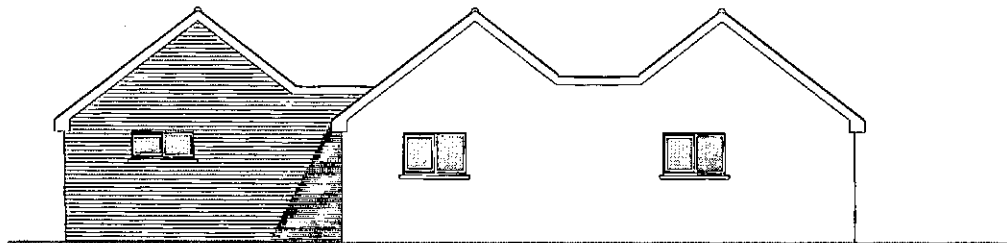

REAR ELEVATION

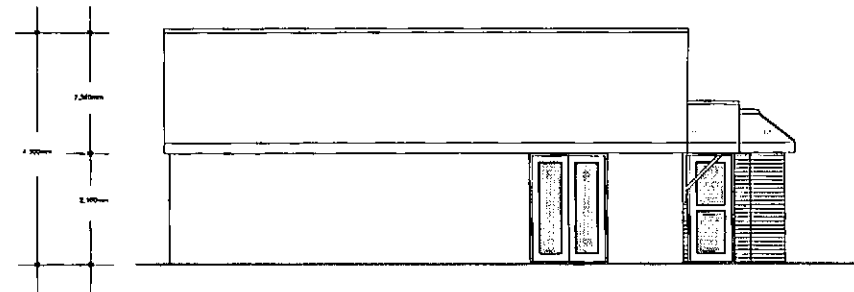

SIDE ELEVATION


PROPOSED ELEVATIONS

NOTES

ROOF - Interlocking concrete tiles to pitched roof with contrasting ridge detail to match existing.

WALLS - Face brickwork to external walls with decorative quoins and soldier courses to match existing.

WINDOWS/DOORS - White framed PVC double glazed units to match.

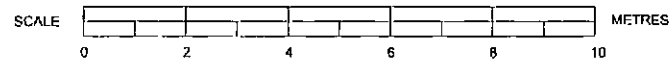

SUSSEX BUILDING CONSULTANCY LIMITED	SBCL
PROJECT - 207 CHICHESTER ROAD, BOGNOR REGIS.	
SCALE - 1/100 REV - E DATE - 22/09/2010	3 FORDHILL ROAD BOGNOR REGIS PO21 9J7 TEL: 01323 881375