ARUN DISTRICT COUNCIL BR/143/14/A

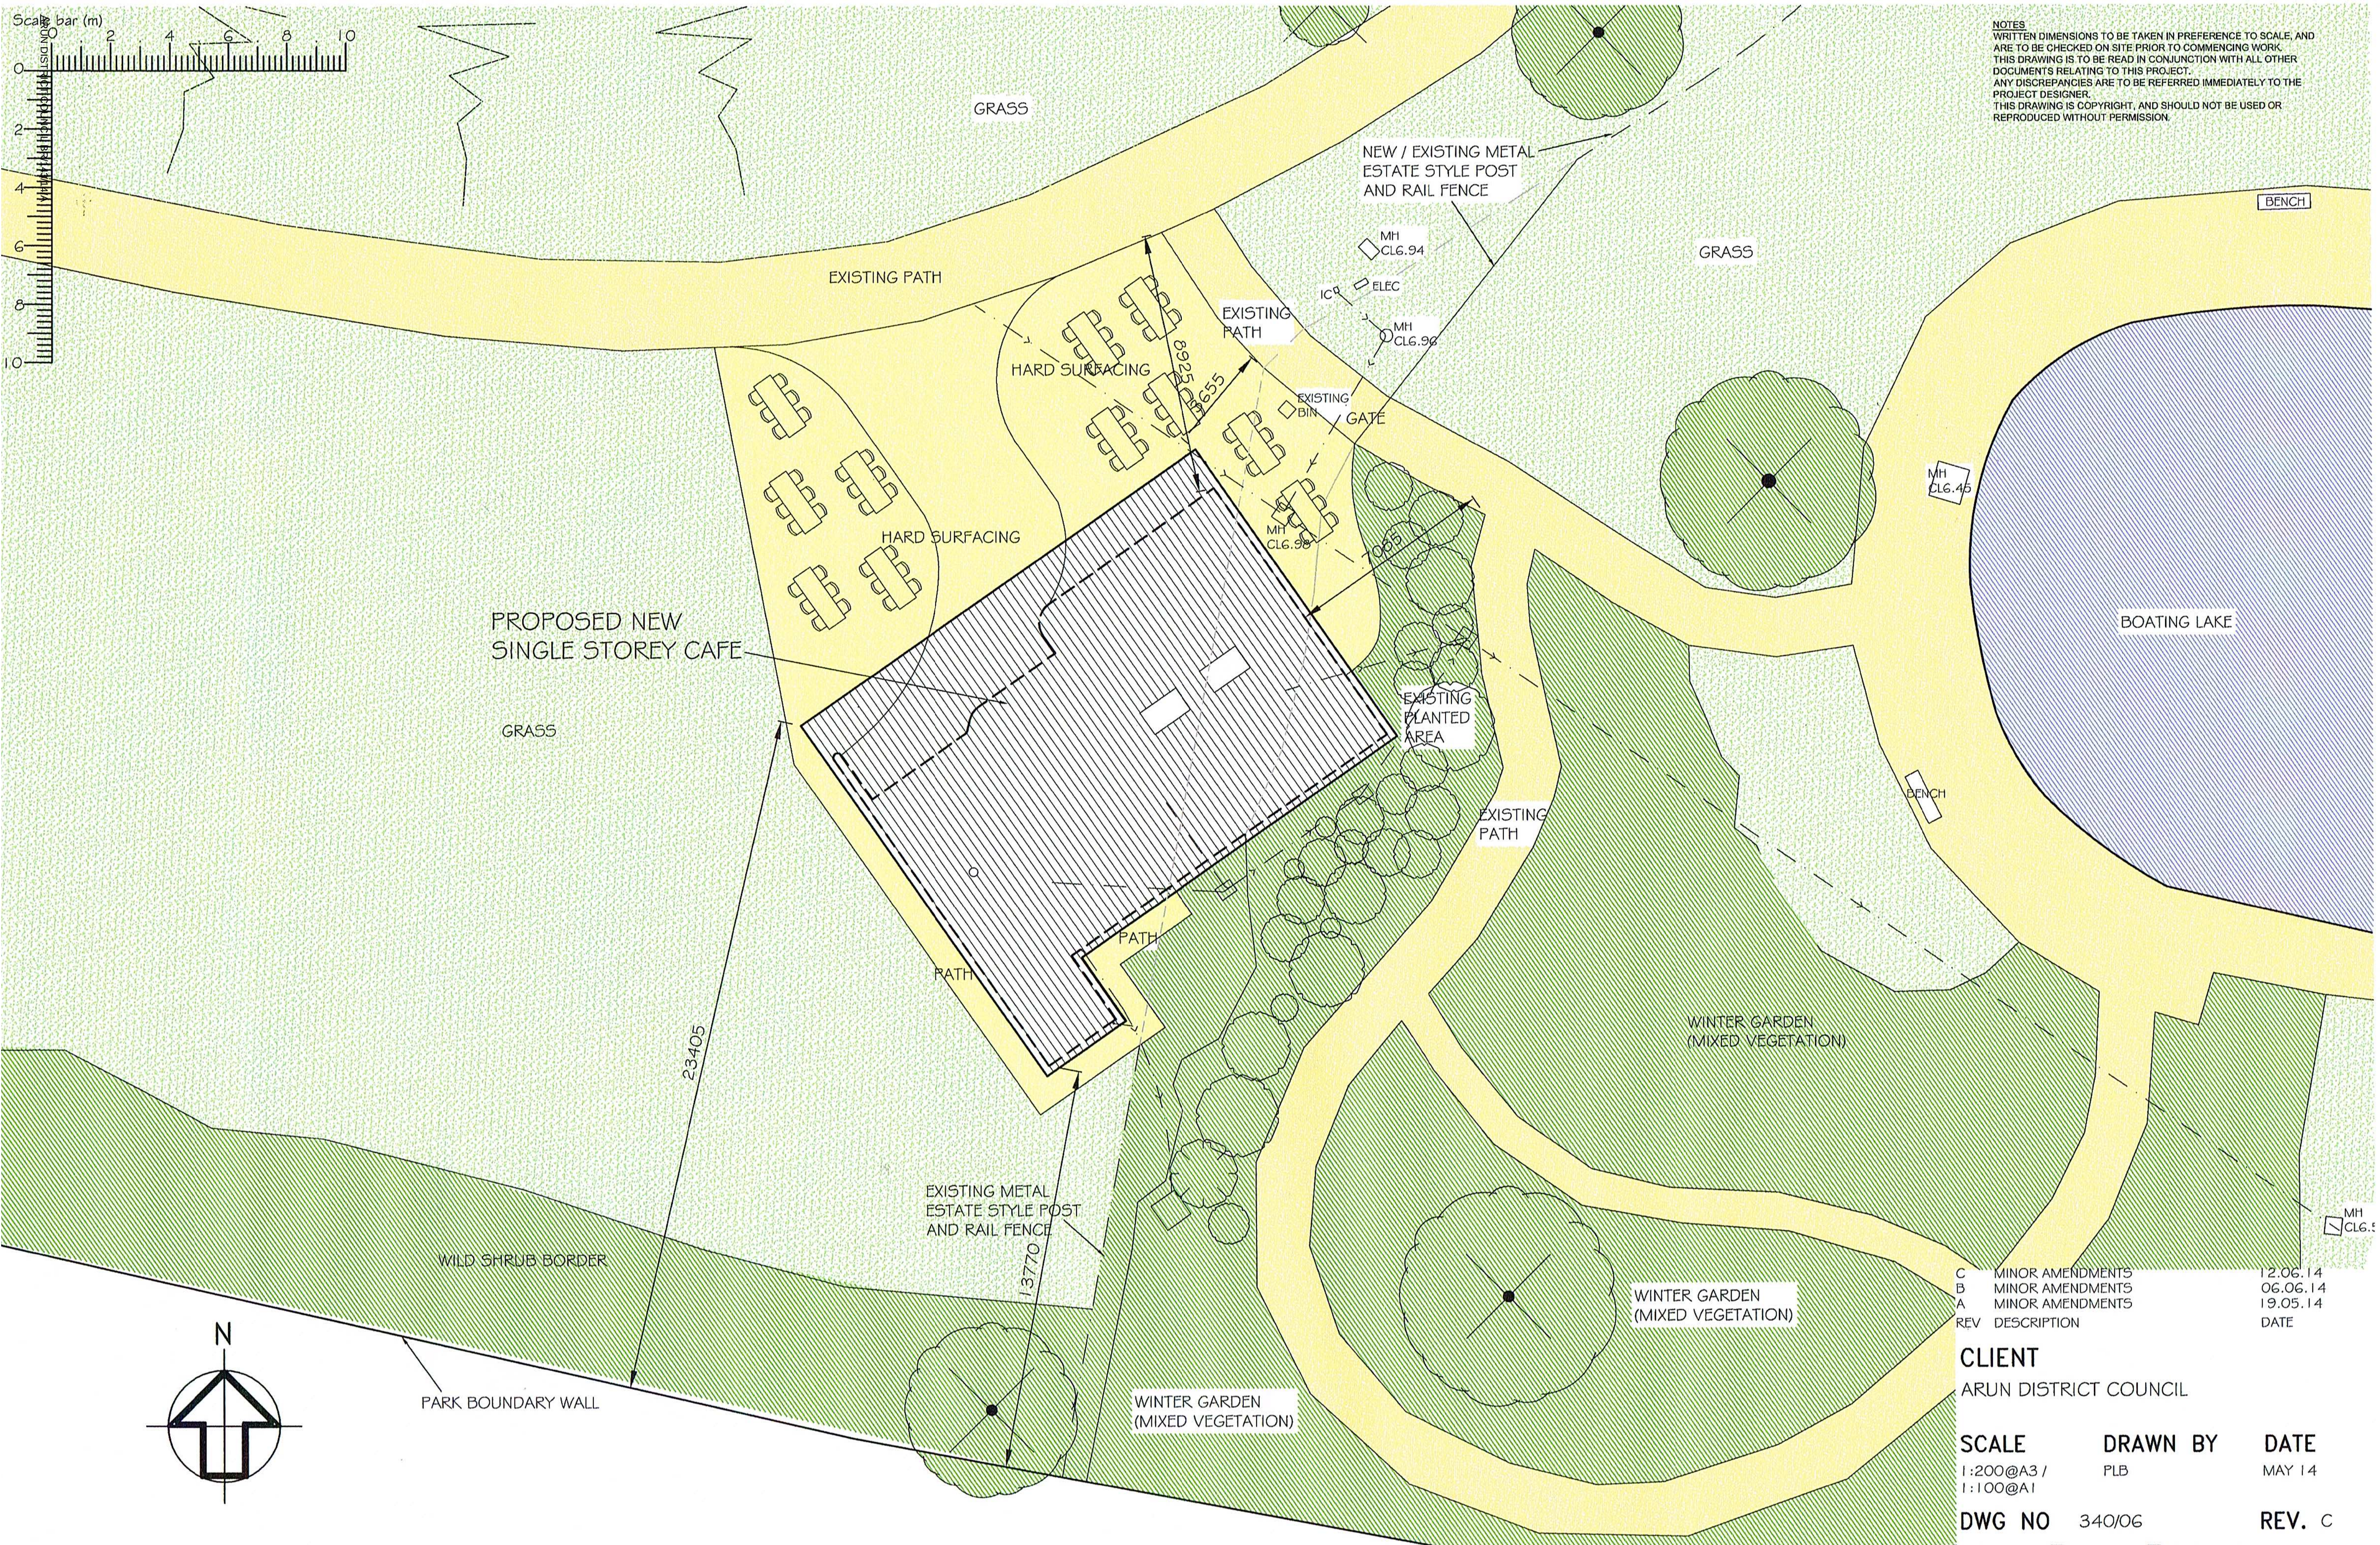

NOTES
WRITTEN DIMENSIONS TO BE TAKEN IN PREFERENCE TO SCALE, AND ARE TO BE CHECKED ON SITE PRIOR TO COMMENCING WORK.
THIS DRAWING IS TO BE READ IN CONJUNCTION WITH ALL OTHER DOCUMENTS RELATING TO THIS PROJECT.
ANY DISCREPANCIES ARE TO BE REFERRED IMMEDIATELY TO THE PROJECT DESIGNER.
THIS DRAWING IS COPYRIGHT, AND SHOULD NOT BE USED OR REPRODUCED WITHOUT PERMISSION.

REV	DESCRIPTION	DATE
C	MINOR AMENDMENTS	12.06.14
B	MINOR AMENDMENTS	06.06.14
A	MINOR AMENDMENTS	19.05.14

CLIENT
ARUN DISTRICT COUNCIL

SCALE	DRAWN BY	DATE
1:200@A3 / 1:100@A1	PLB	MAY 14

DWG NO 340/06 **REV.** C

PHIL BROWN
(ARCHITECTURAL SERVICES) LTD

10 MANTLING ROAD
LITTLEHAMPTON
WEST SUSSEX
BN17 7DG
TEL 01903 715177
WWW.PHILBROWNARCH.CO.UK

CAFE AT HOTHAM PARK
BOGNOR REGIS
WEST SUSSEX

PROPOSED SITE LAYOUT