



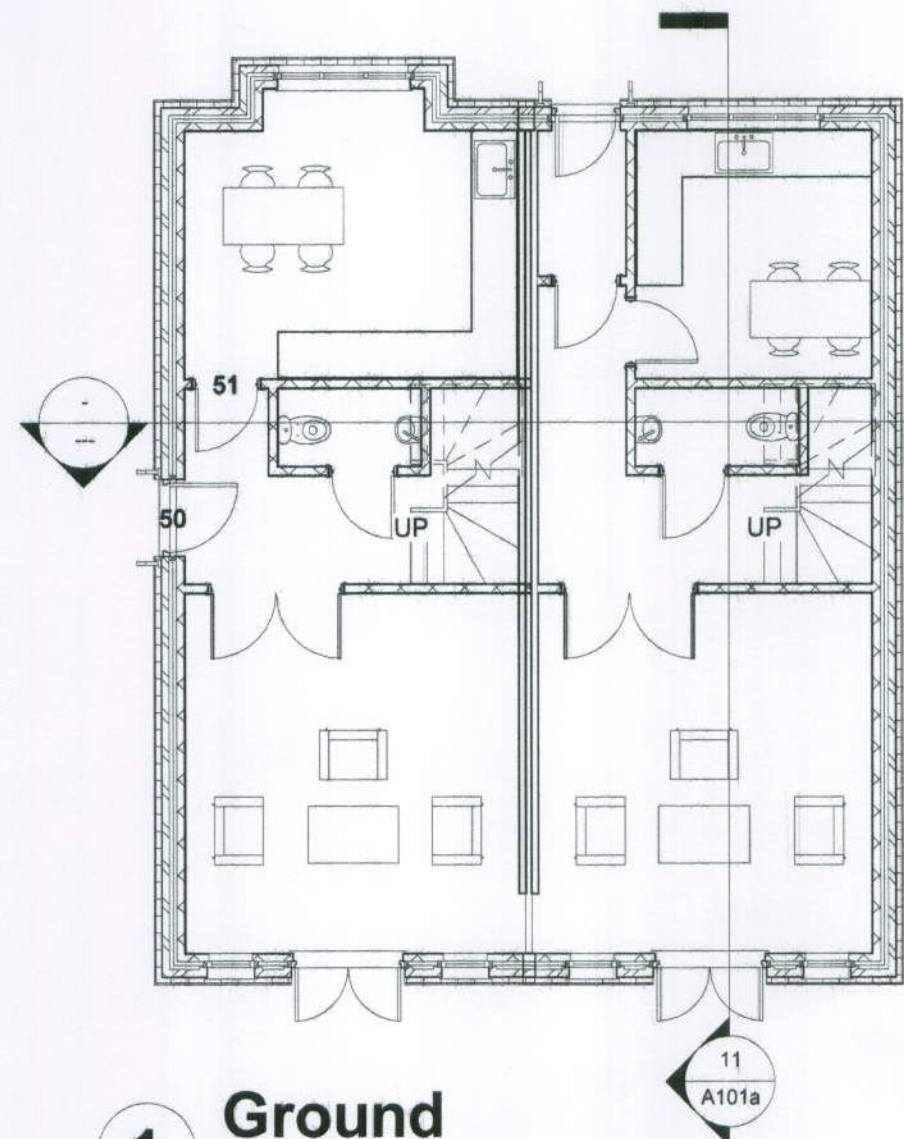



4 North
1:100

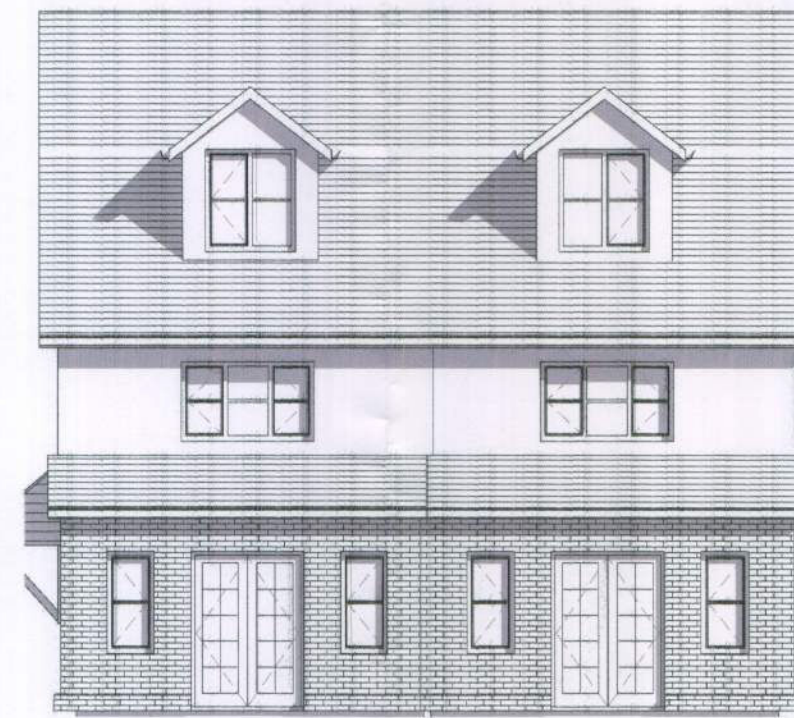



5 South
1:100



10 Attic Floor Axonometric

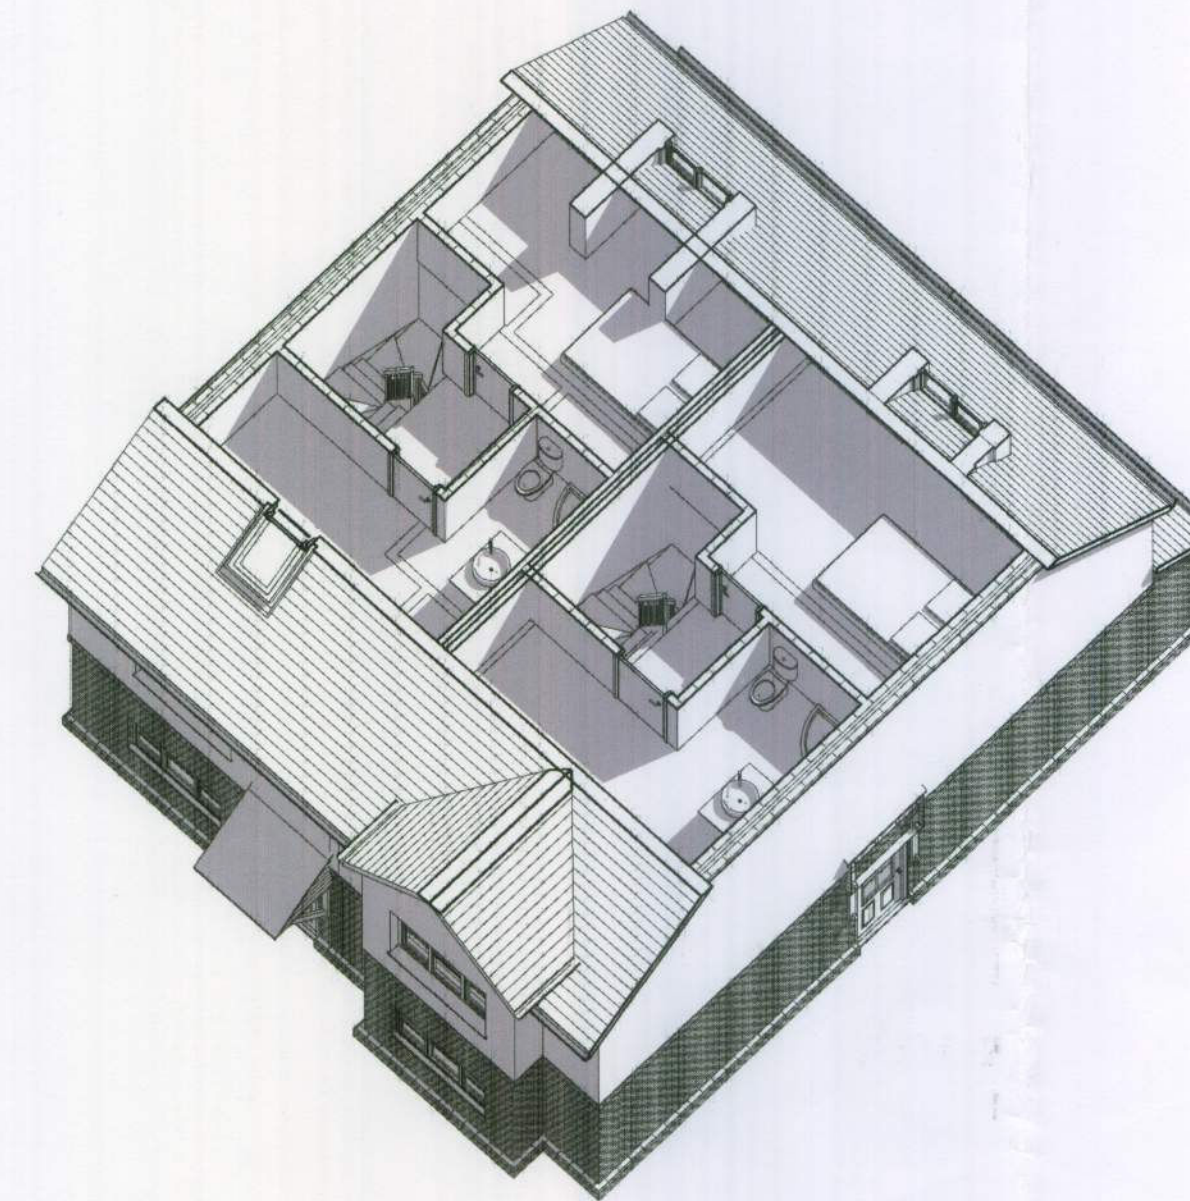
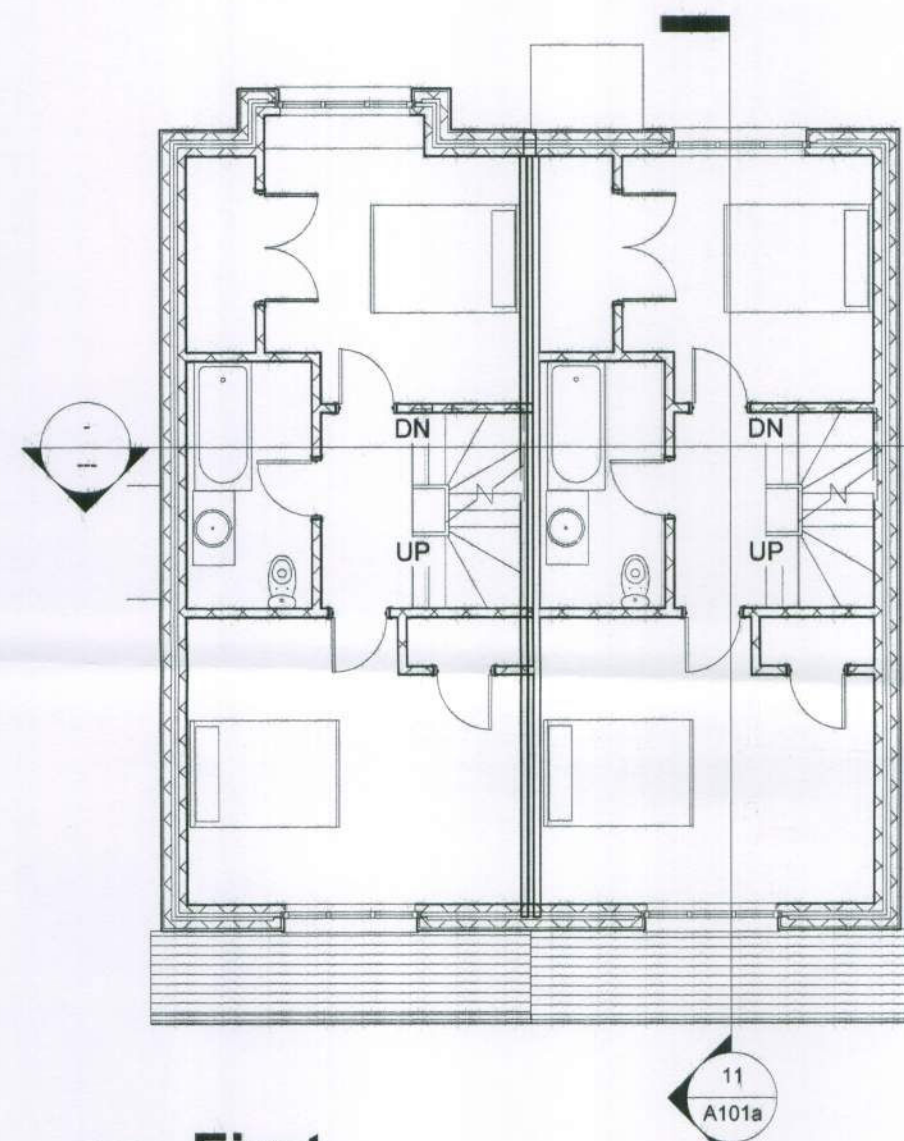


6 East
1:100

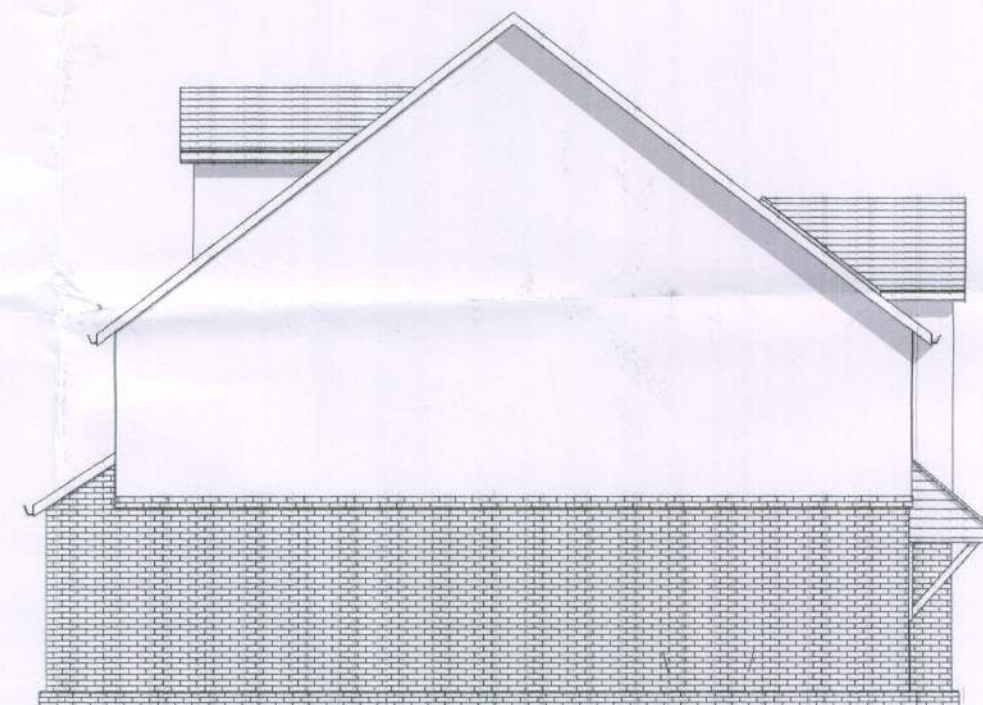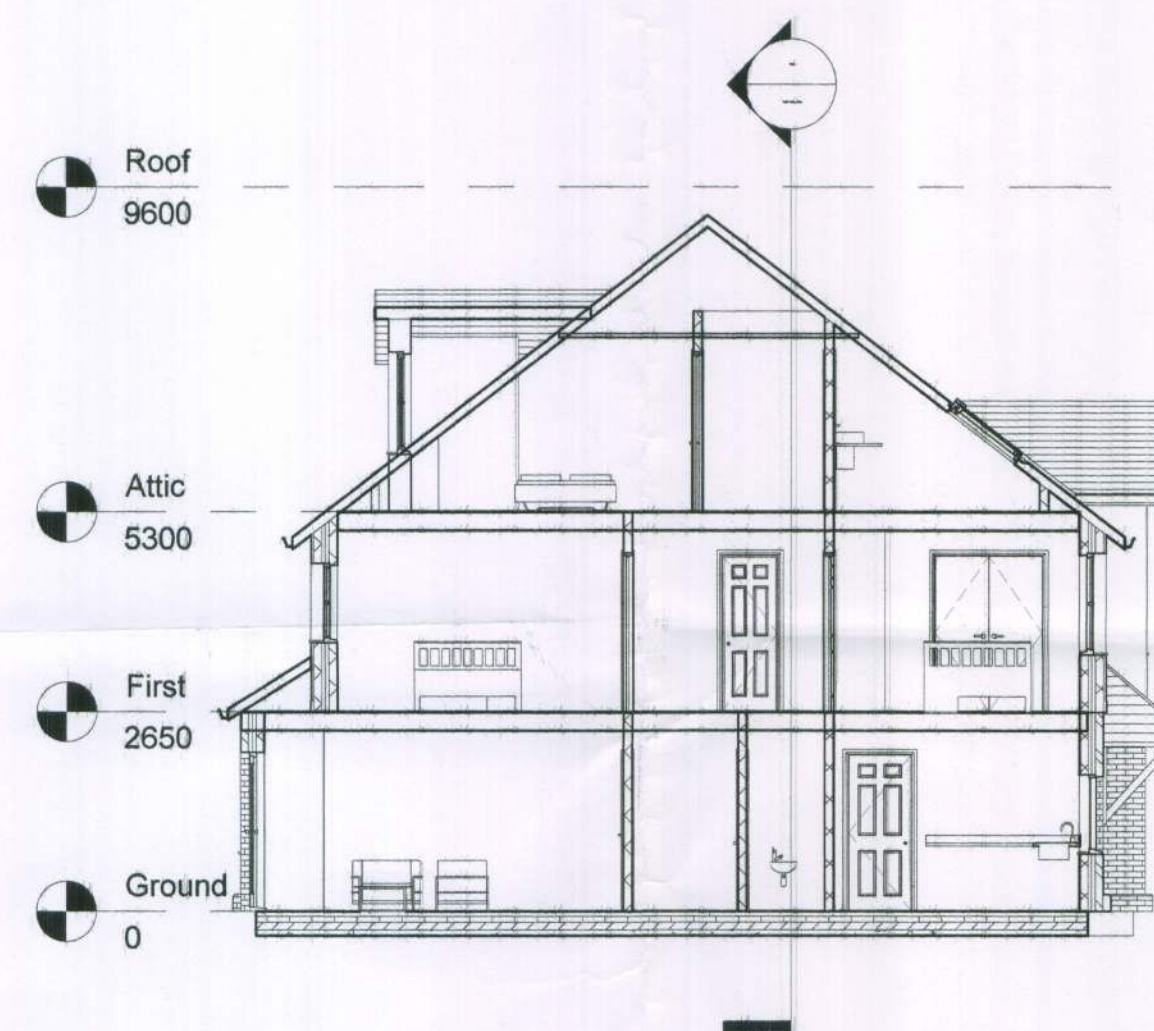


11 Section 1
1:100


9 First Floor Axonometric

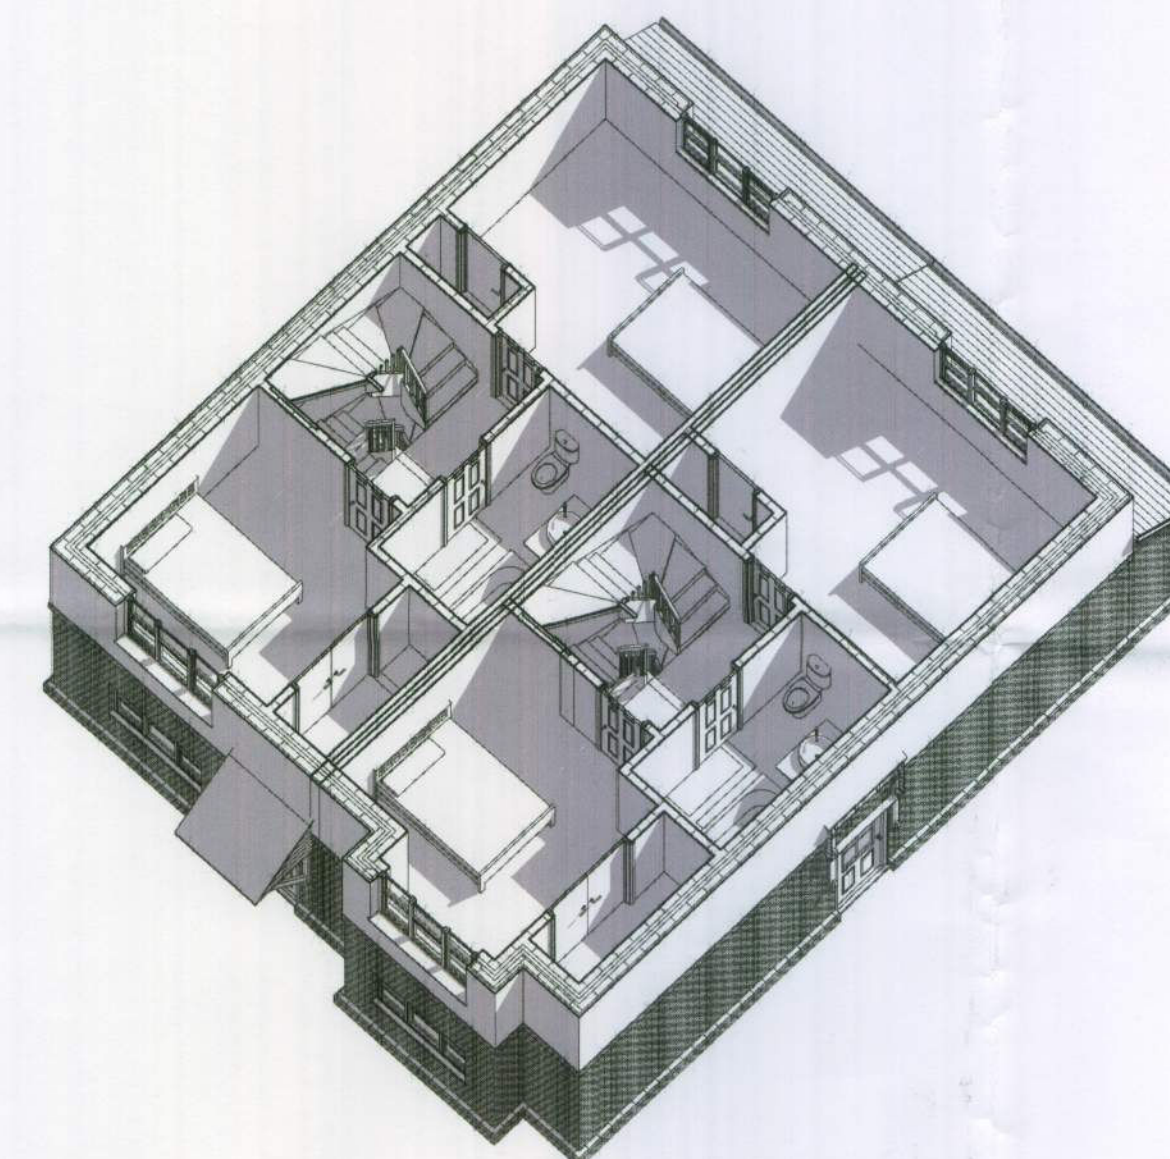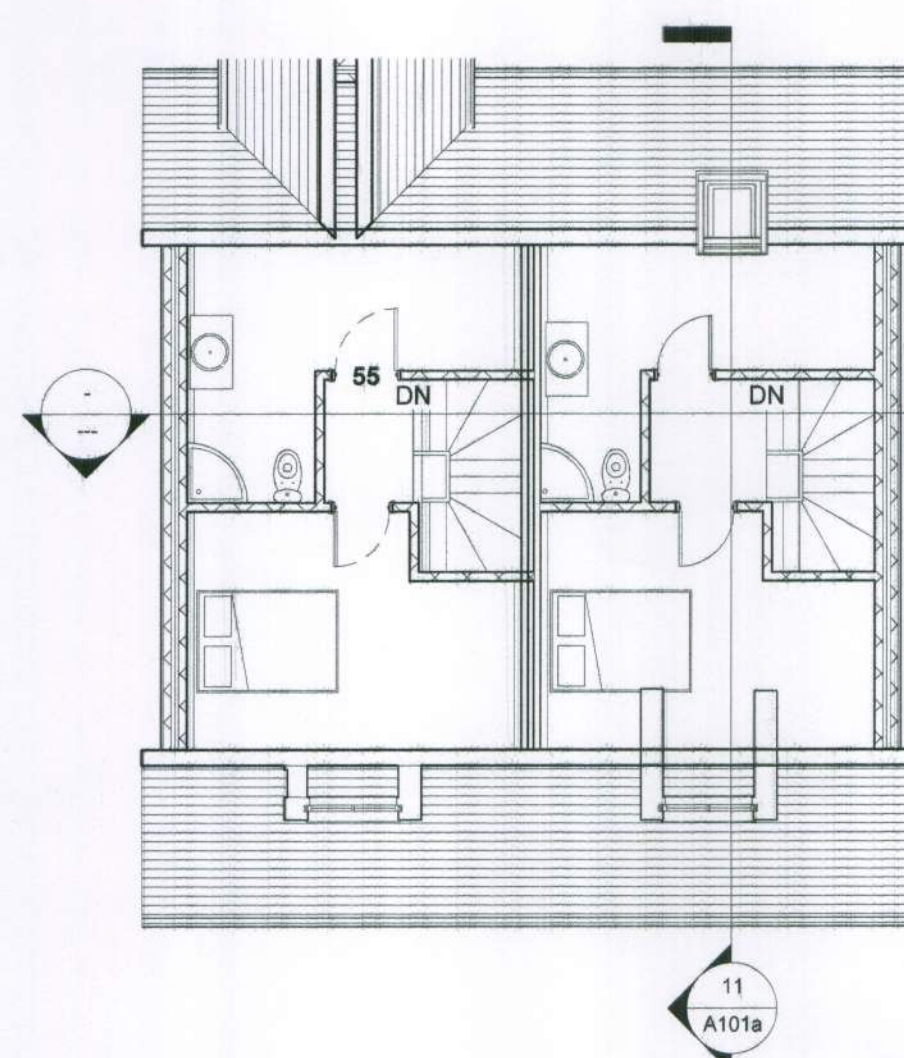

7 West
1:100

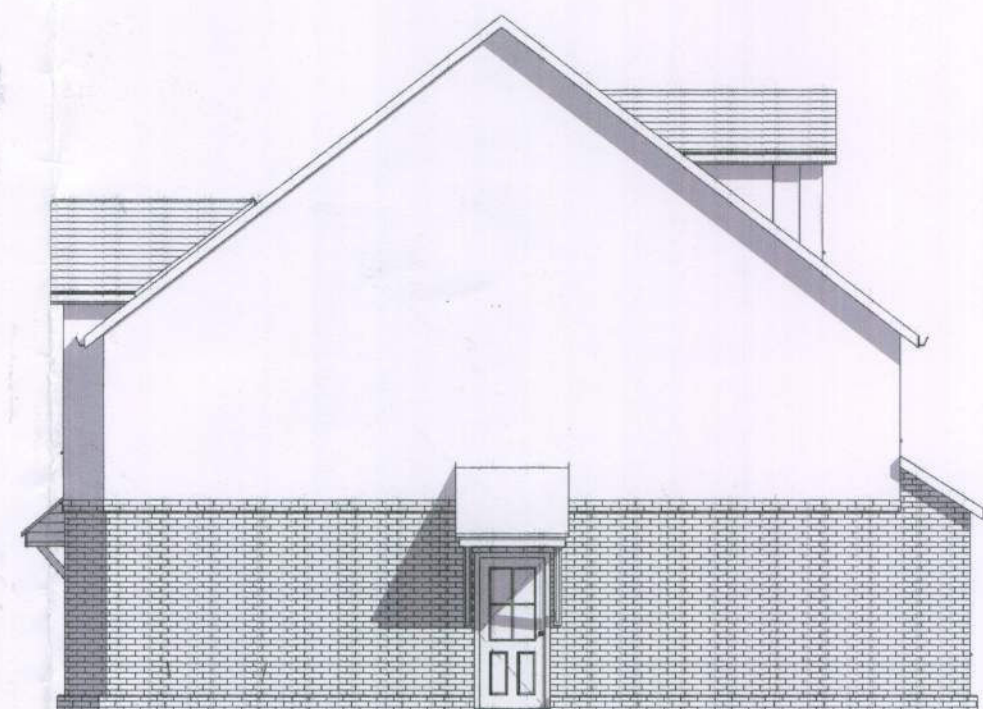

8 Ground Floor Axonometric

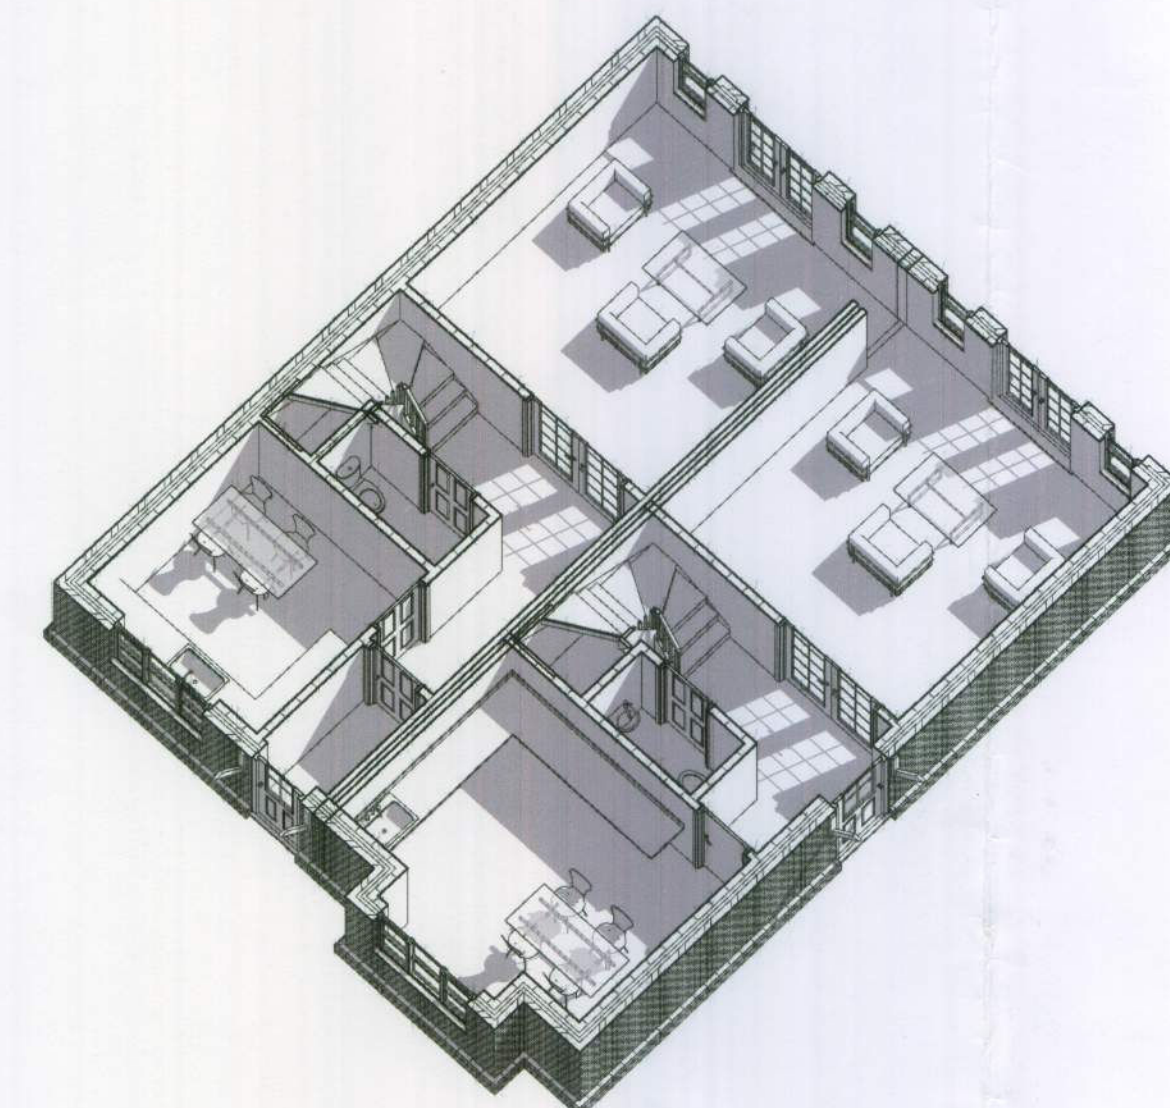

Dimensions to be checked on site before commencing work. Any discrepancies shall be reported to the architect immediately. Do not scale from these drawings except for planning purposes. Use figured dimensions only. Where applicable this drawing is to be read in conjunction with other consultants' drawings. All drawings to be read in conjunction with specification and all other drawings including structural engineer and mechanical and electrical drawings / specification

ARUN DISTRICT COUNCIL	
No.	BR 145/10
Received	

No.	Description	Date
A	revised following planning meeting	April 10

helyerdesign
sustainability through design
mail@helyerdesign.co.uk
www.helyerdesign.co.uk
1 The Old Flour Mill, Emsworth, PO10 7BT
01243 370 715

Mr Freeman

Nelson Road

Townhouses

Project number	09087
Date	Novemeber 2009
Drawn by	MH
Checked by	TD

A101a

Scale	1:100
-------	-------