



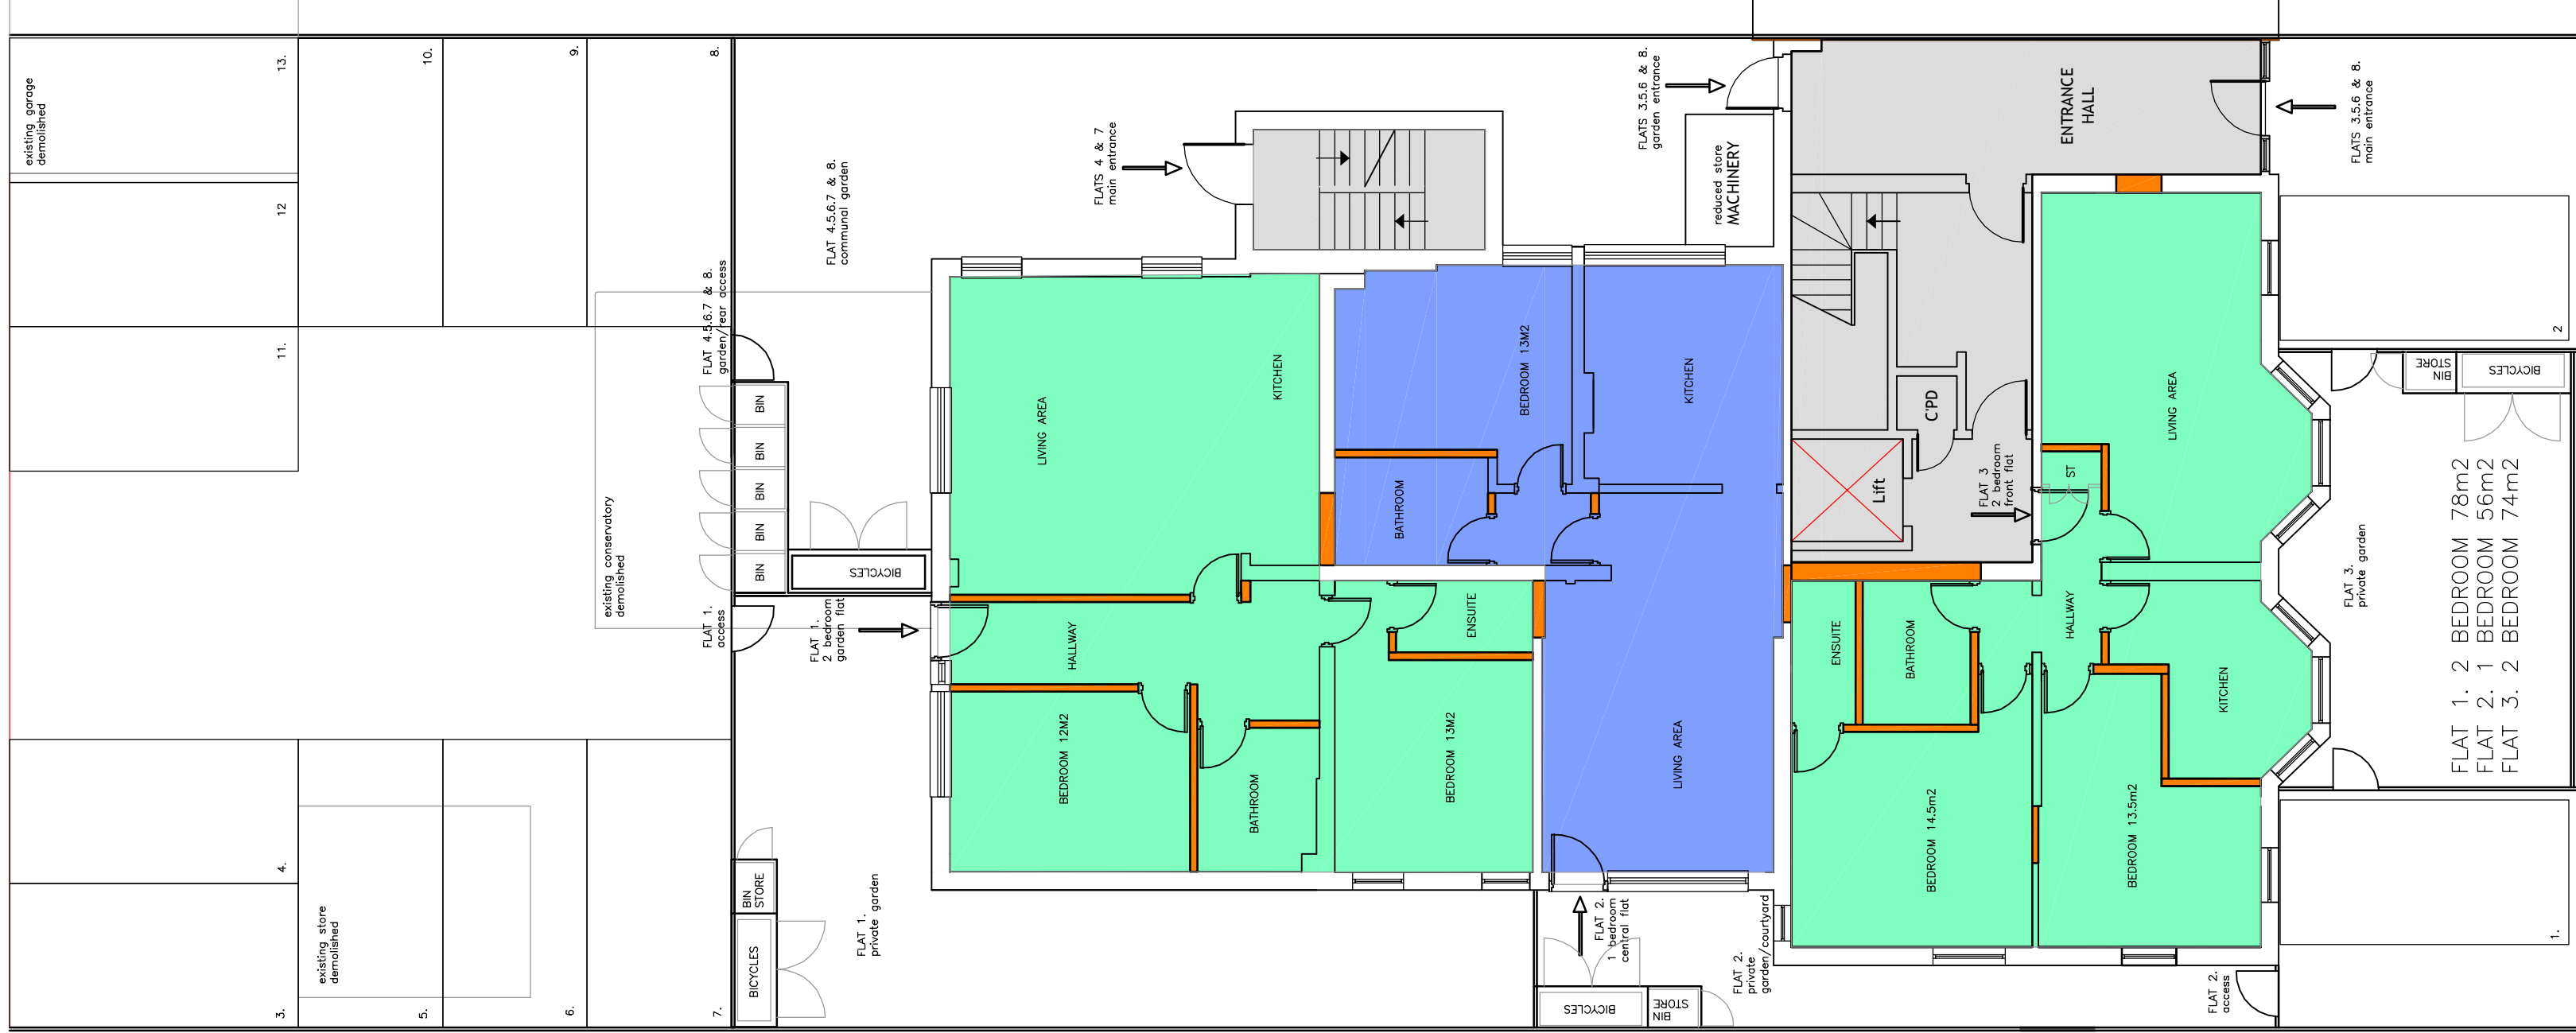

Note: Survey carried out by others.
Not for construction.
All dims to be checked on site.

Note: Survey carried out by others.
Not for construction.
All dims to be checked on site.

FLAT 4. 1 BEDROOM 59m²
FLAT 5. 1 BEDROOM 57m²
FLAT 6. 3 BEDROOM 89m²

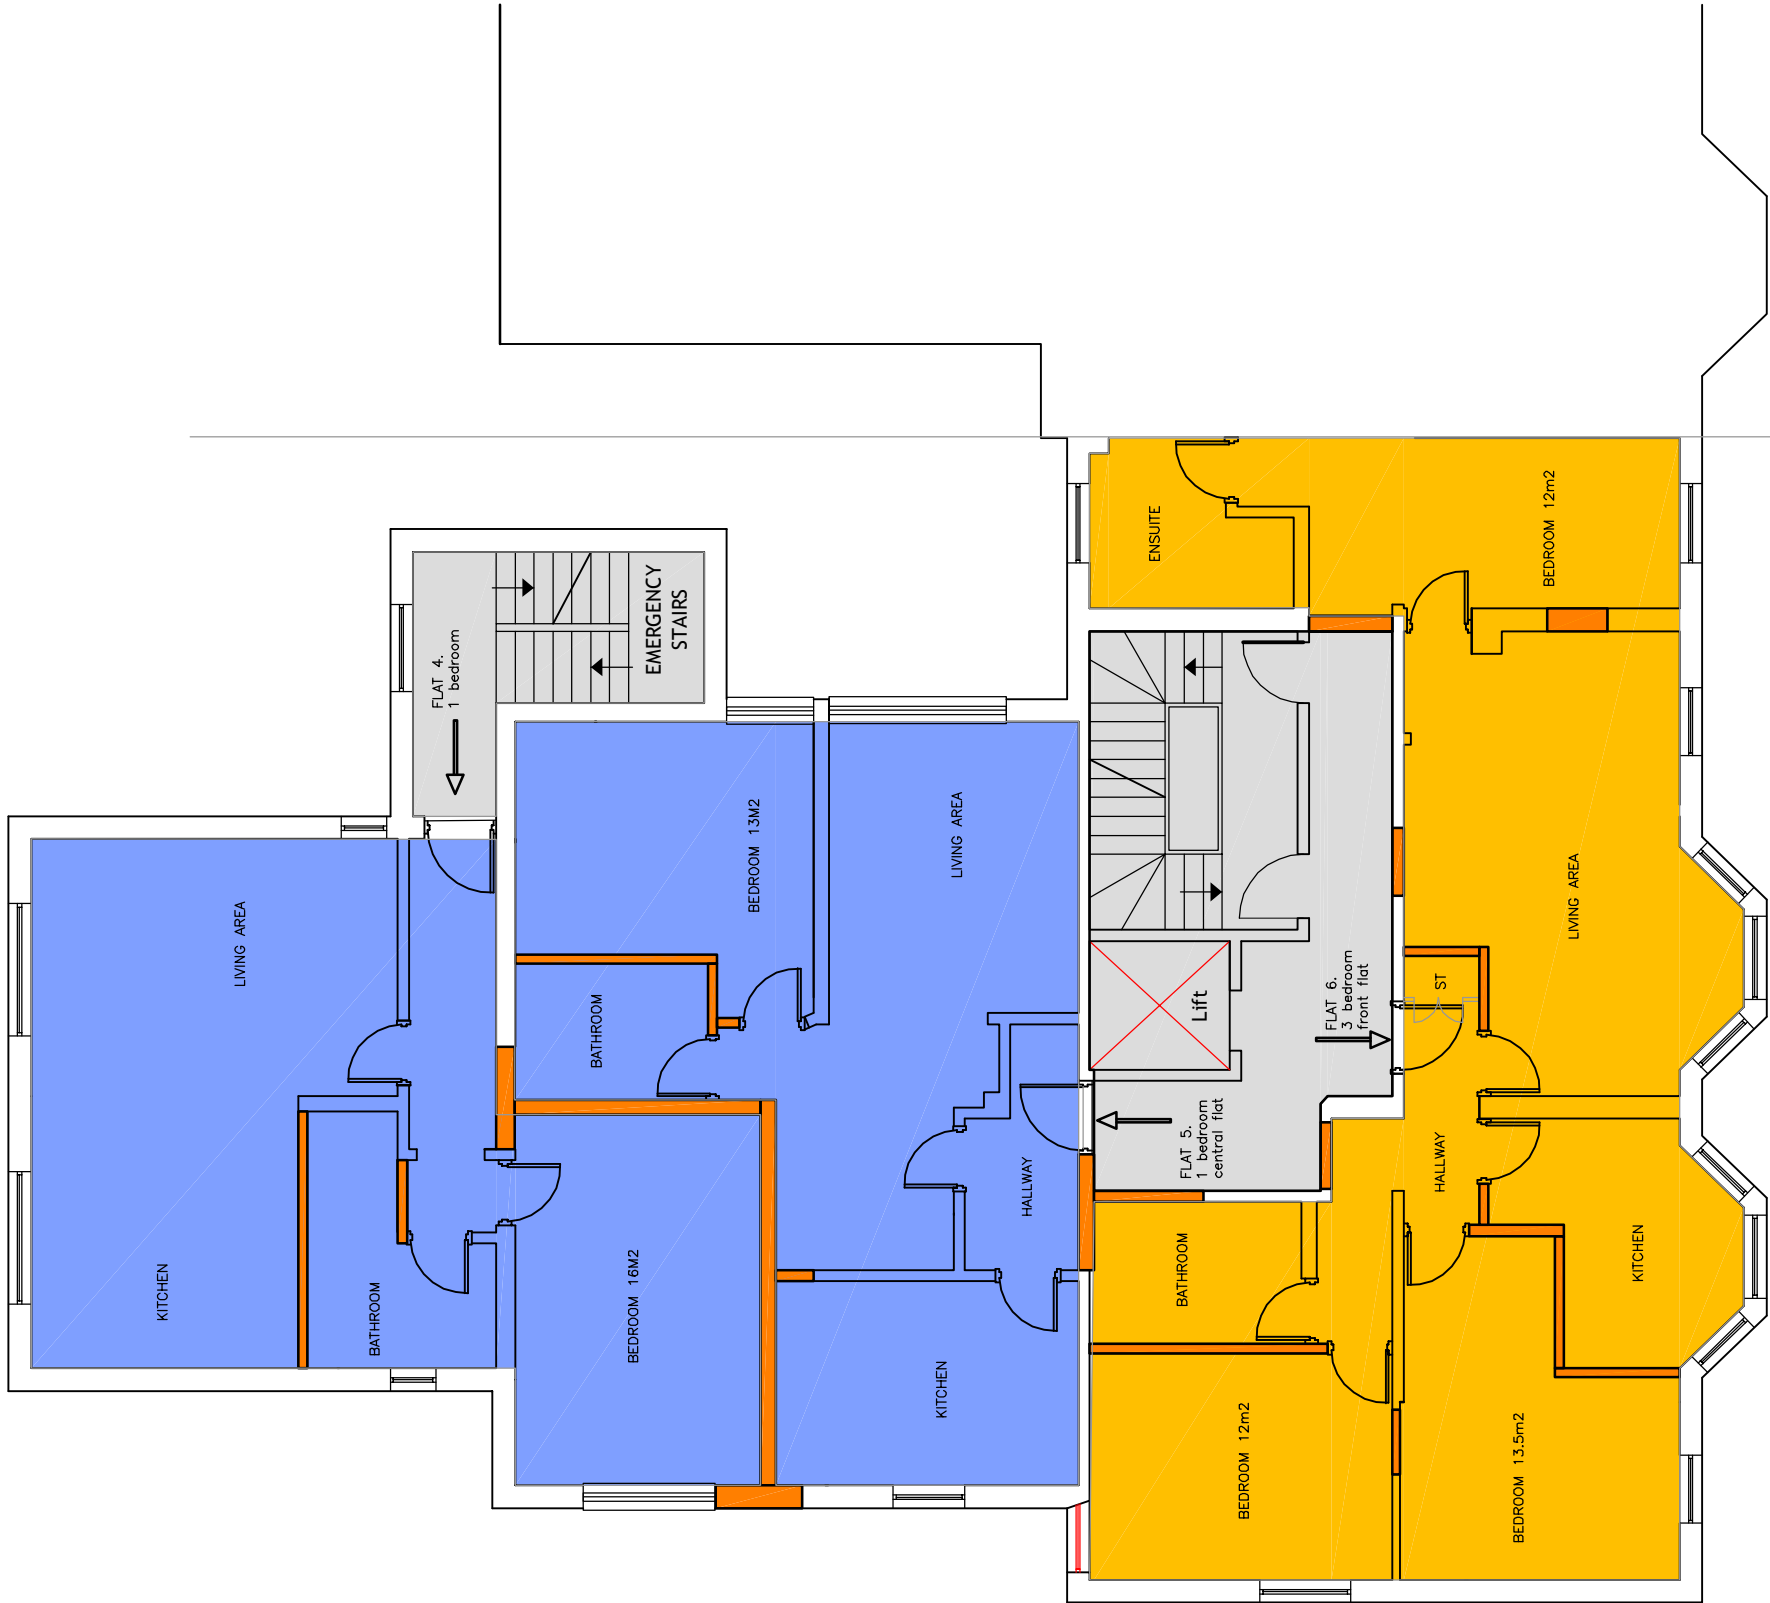

FLAT 7.	2	BEDROOM	75m ²
FLAT 8.	2	BEDROOM	70m ²

