

FRONT ELEVATION.

↑
TO ROOF TIP.
3201
↓




↑
TO VERANDA
1608
↓


← 3612 WIDTH →

ELEVATION PLANS.

FRONT
ELEVATION.

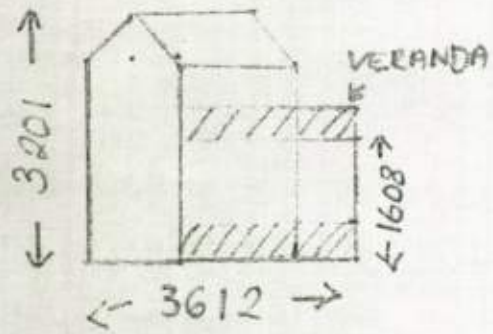

SIDE
ELEVATION.

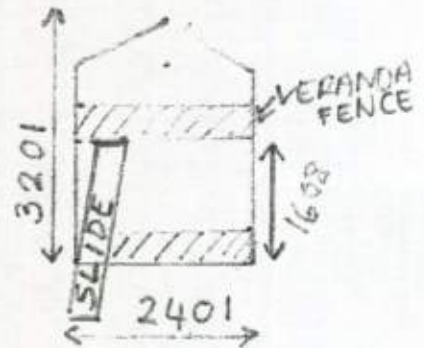

Scale - 1:100