



LOWER FLOOR

1ST FLOOR

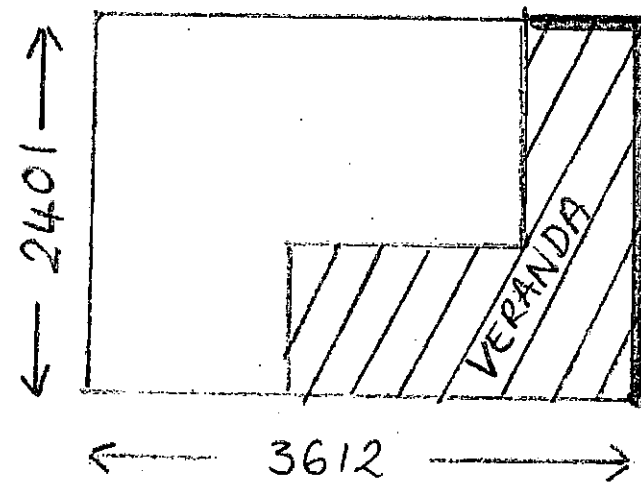

proposed
closed in fence.
997 mm height.

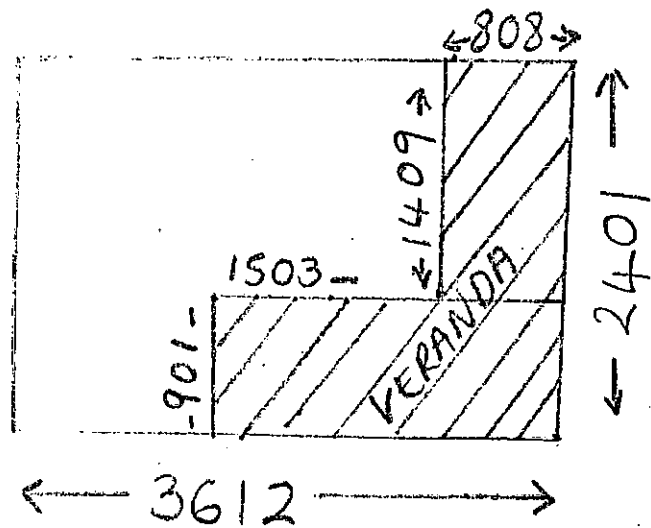

Scale 1:50