


PROPOSAL

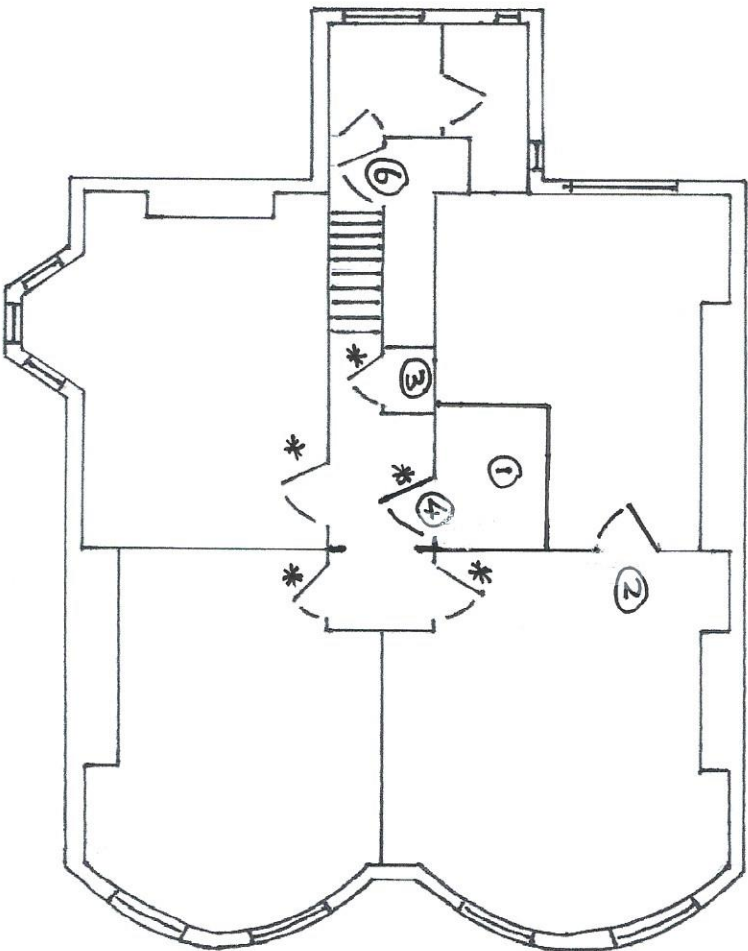

- ① SHOWER ROOM
1.9m x 1.5m
- ② NEW DOOR
SIZE 830mm
- ③ INSTALL TOILET + BASIN
- ④ CHANGE ORIENTATION
OF DOORWAY OPENING
- ⑤ REPLACE POOR
QUALITY 1978 DOORS
MARKED *
- ⑥ REPLACE POOR
QUALITY 1978 FRONT
DOOR MARKED ⑥

Scale 1:100

FLAT 7

COUNTLAND COURT
5 MARINE PARADE
BOGNOR REGIS
PO21 2LT

BR/146/15/L
21ST AUGUST 2015

