


2ND FLOOR

FLAT. 7. 970 s.ft
FLAT. 8. 825 s.ft

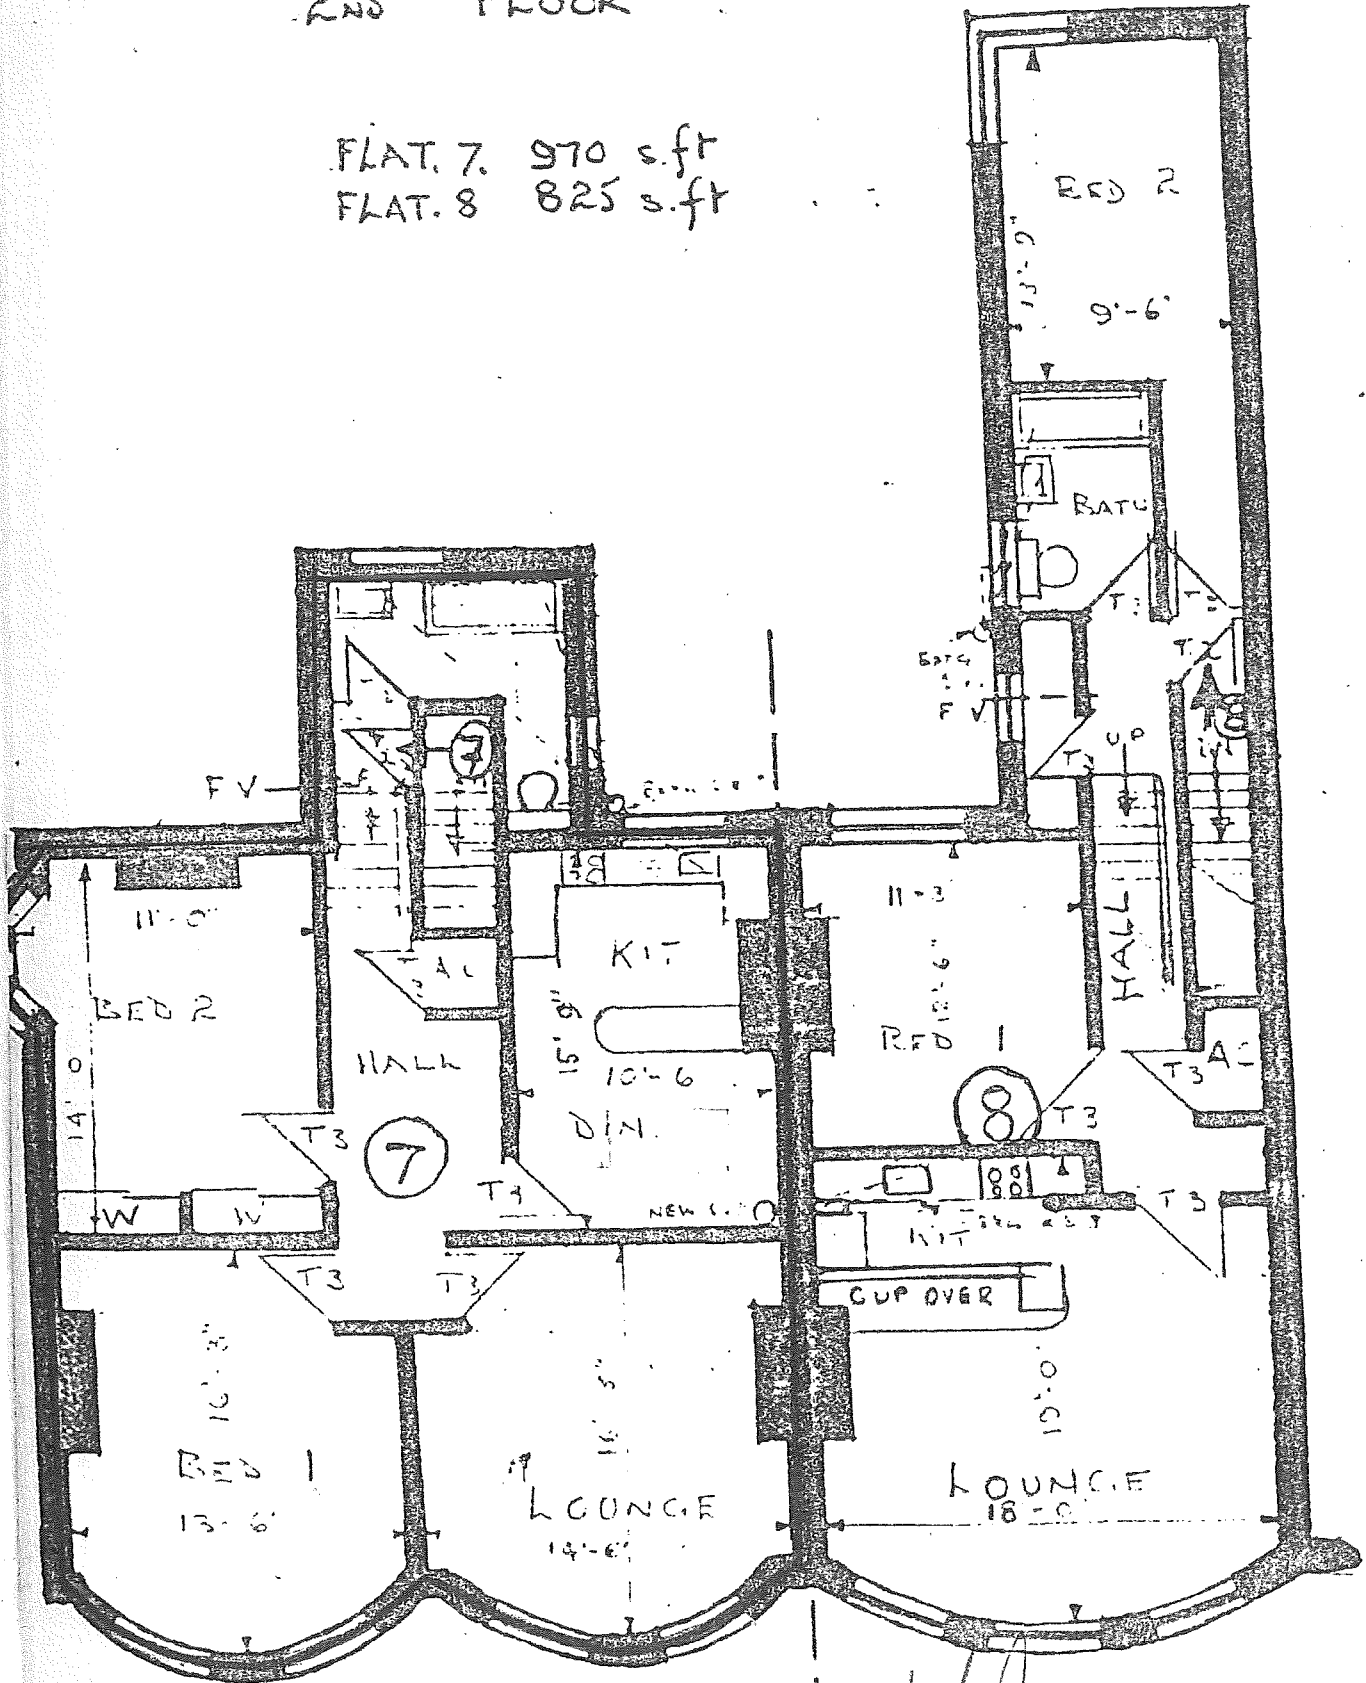

[Handwritten signature]