


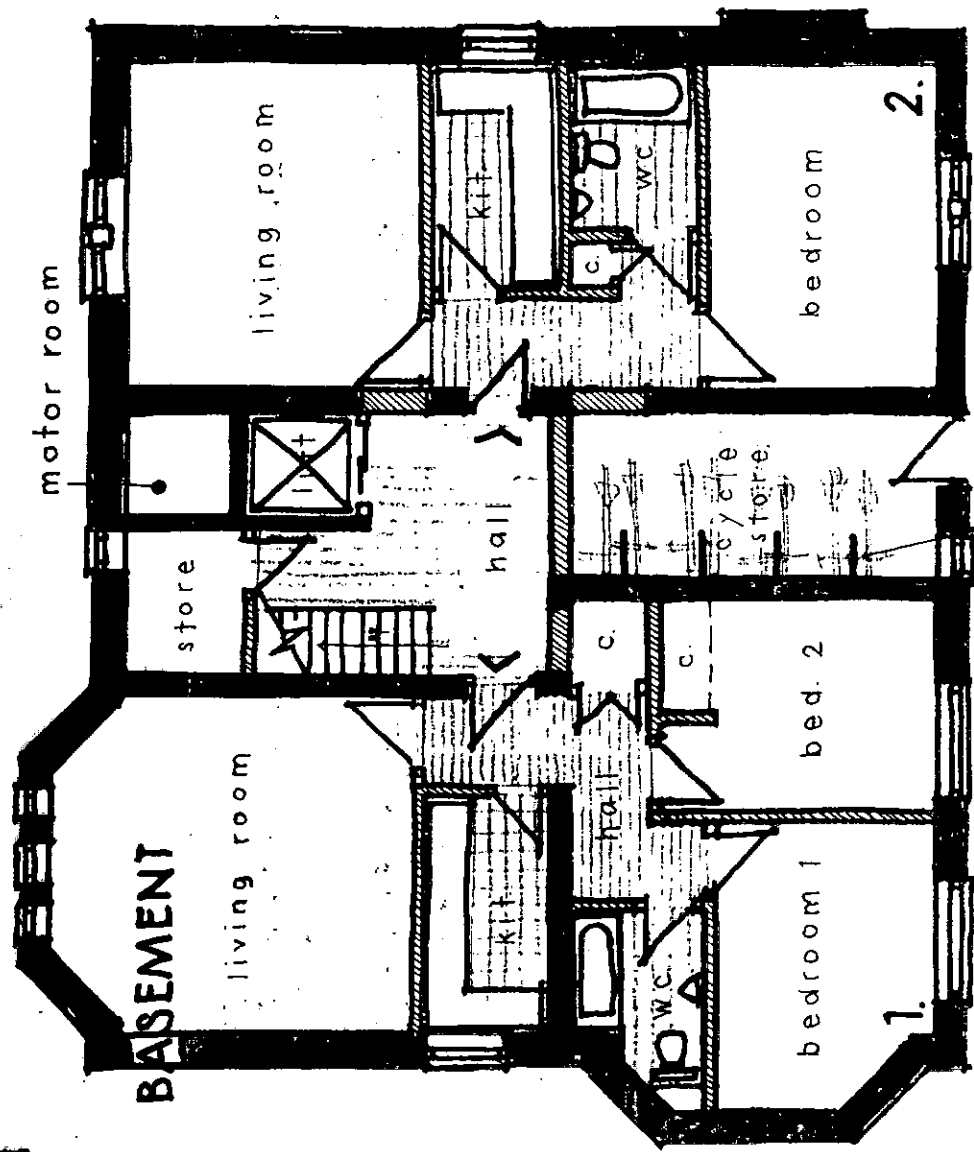


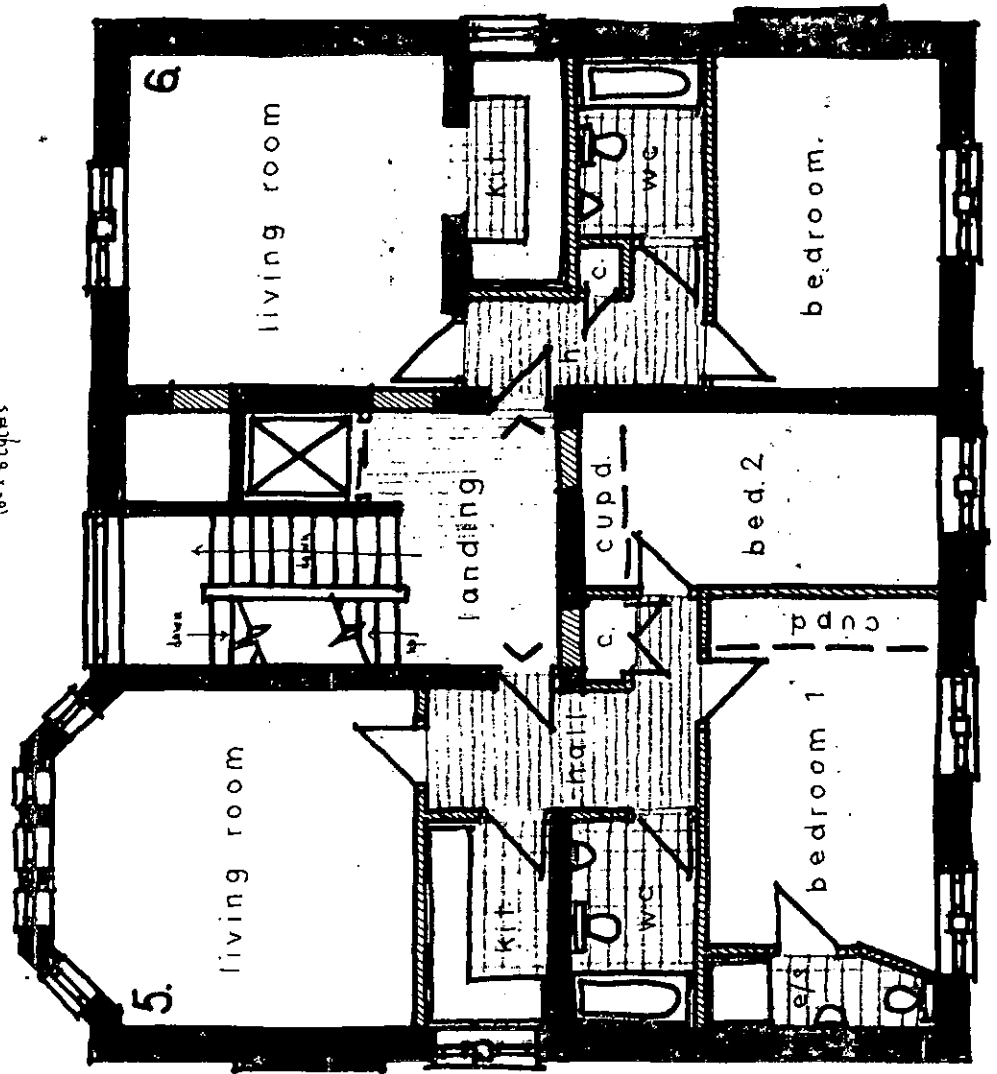

well rounded ends
for 18 cycles

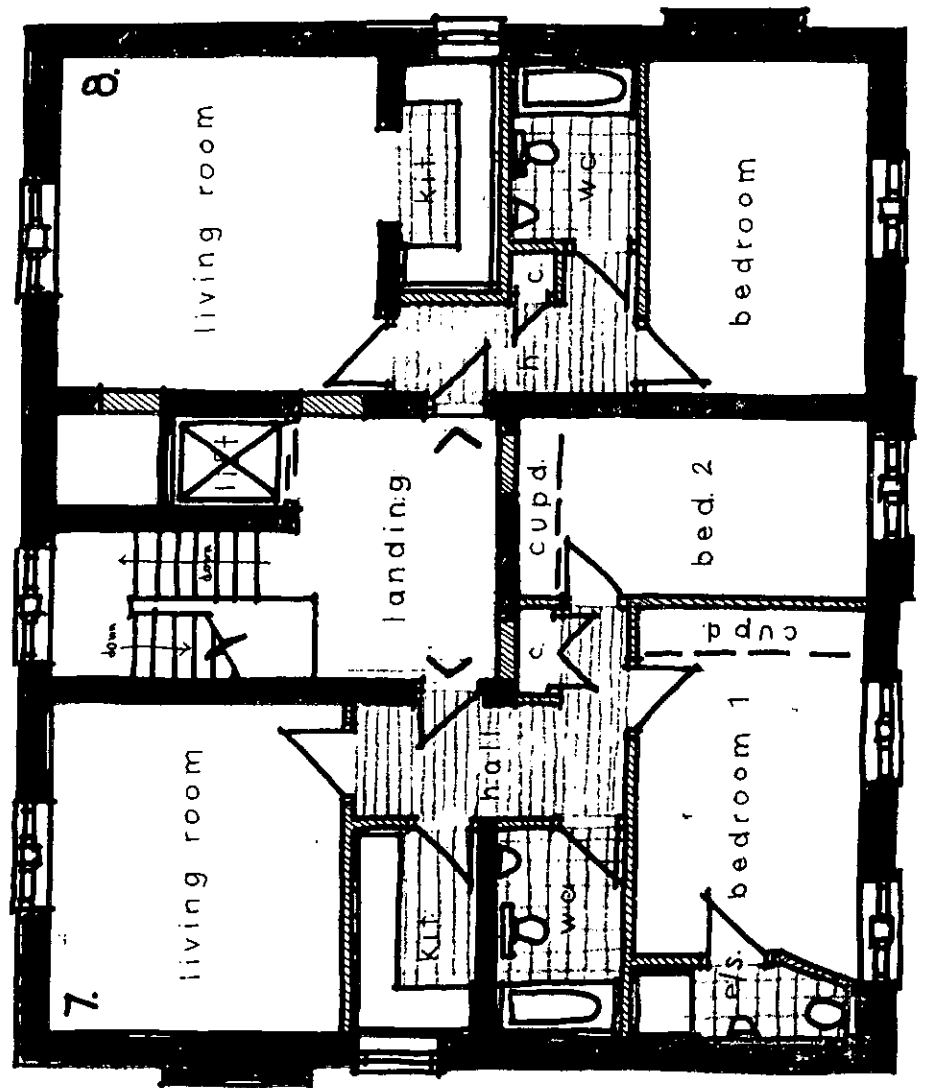

* drawing for illustrative purposes only *

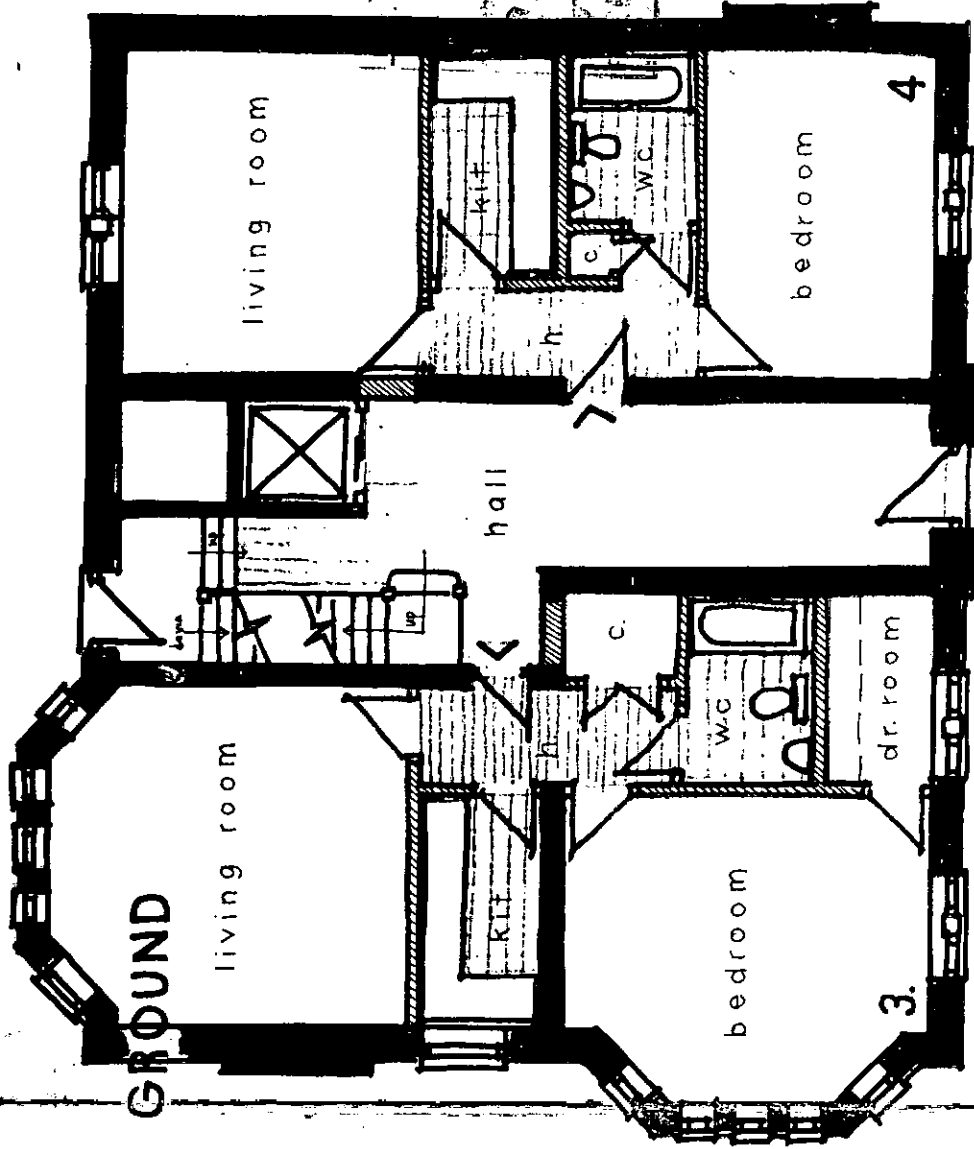

ARUN DISTRICT COUNCIL
BR/148/11/

Wayne Gander MCIAT
Architectural Technologist
98 Durrington Lane
Worthing
West Sussex BN13 2RQ
Tel/Fax 01903 894817

GLENLOGIE, CLARENCE ROAD, BOGNOR REGIS
Proposals 03 B
Oct/Nov 2010

8 - cycle store enlarged to accommodate 8 bike spaces 7/9/11
Revisions 4 - cycle store location amended, minor revisions to internal layout May 2011