




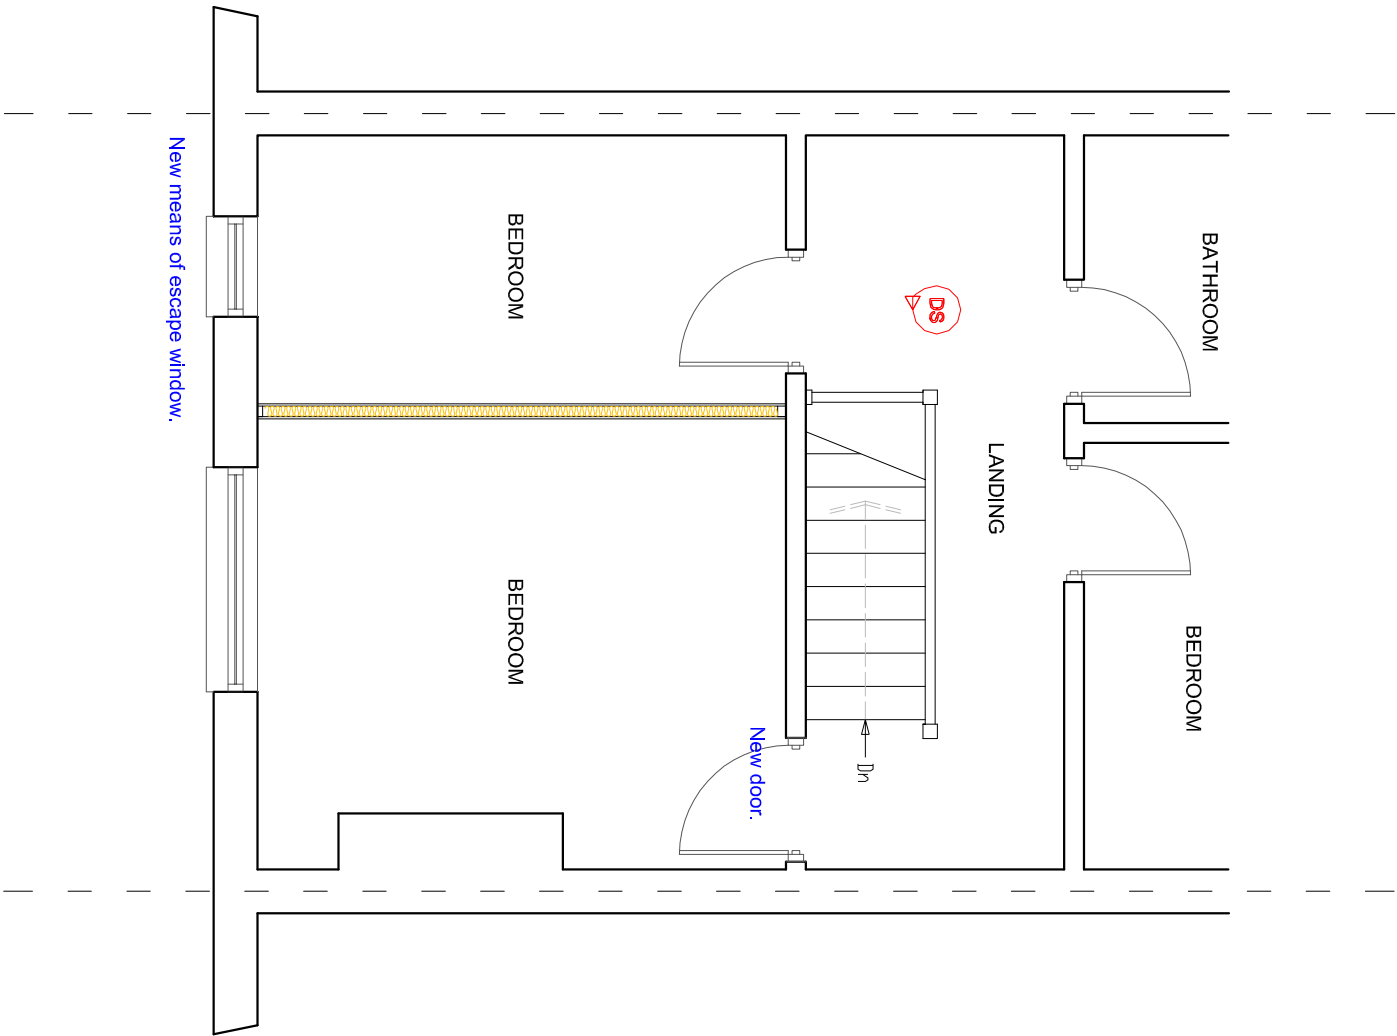

PROPOSED FIRST FLOOR PLAN

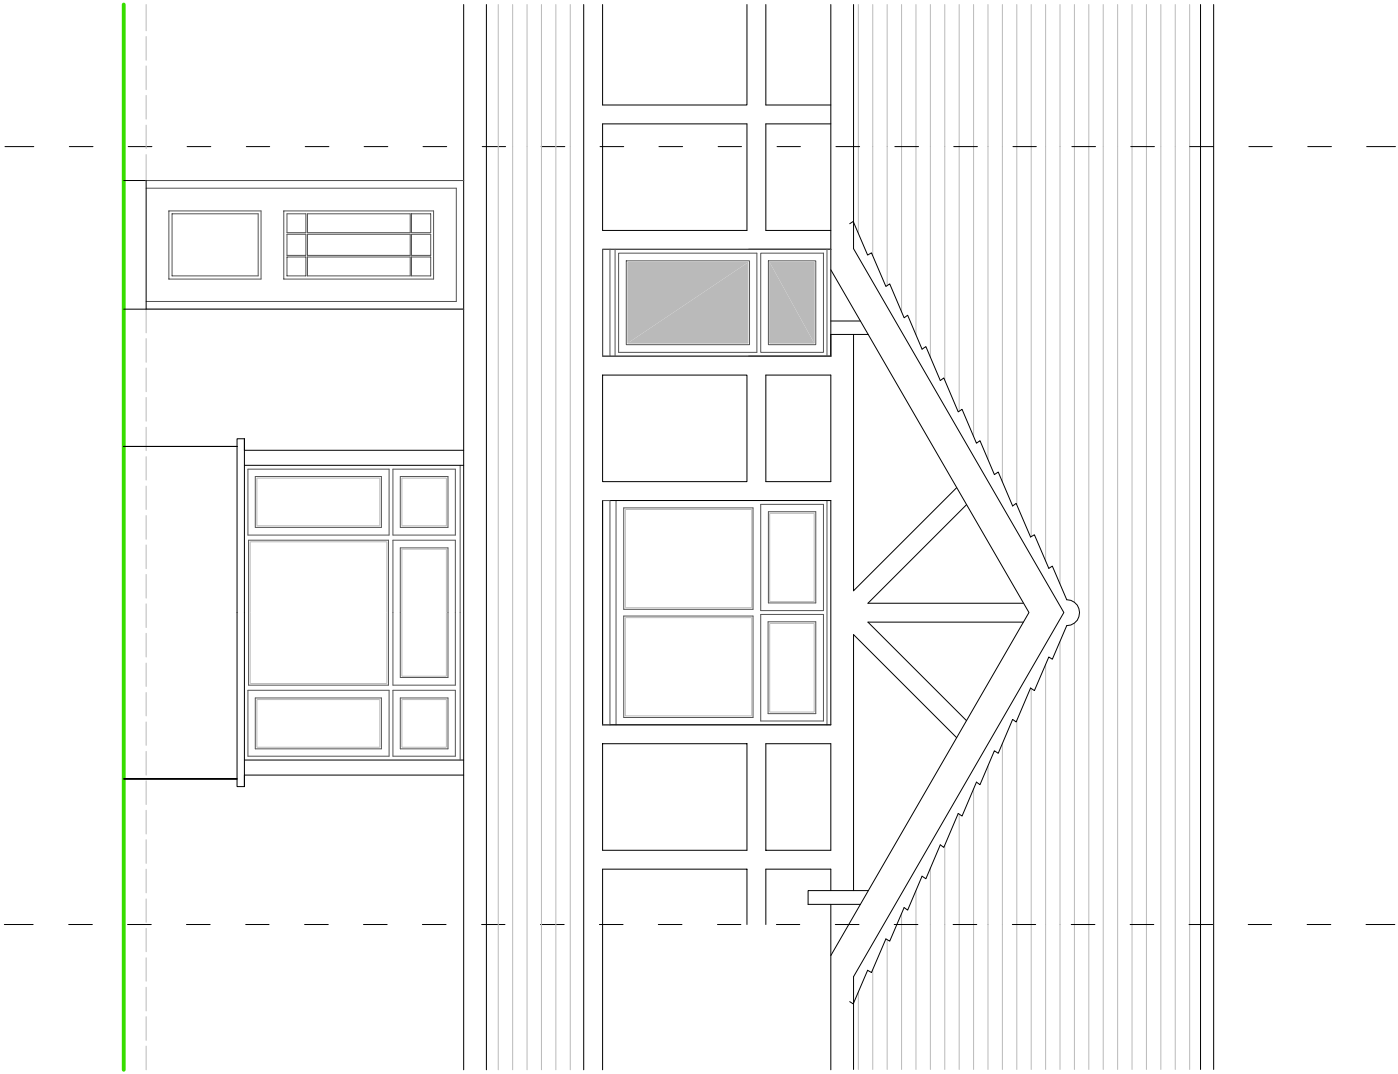

PROPOSED FRONT ELEVATION

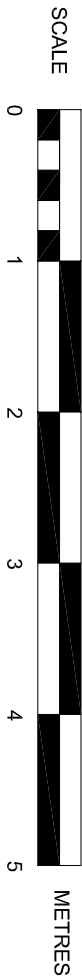

Scale 1:50 and 1:100 on A3