


Floorplan and window placement.

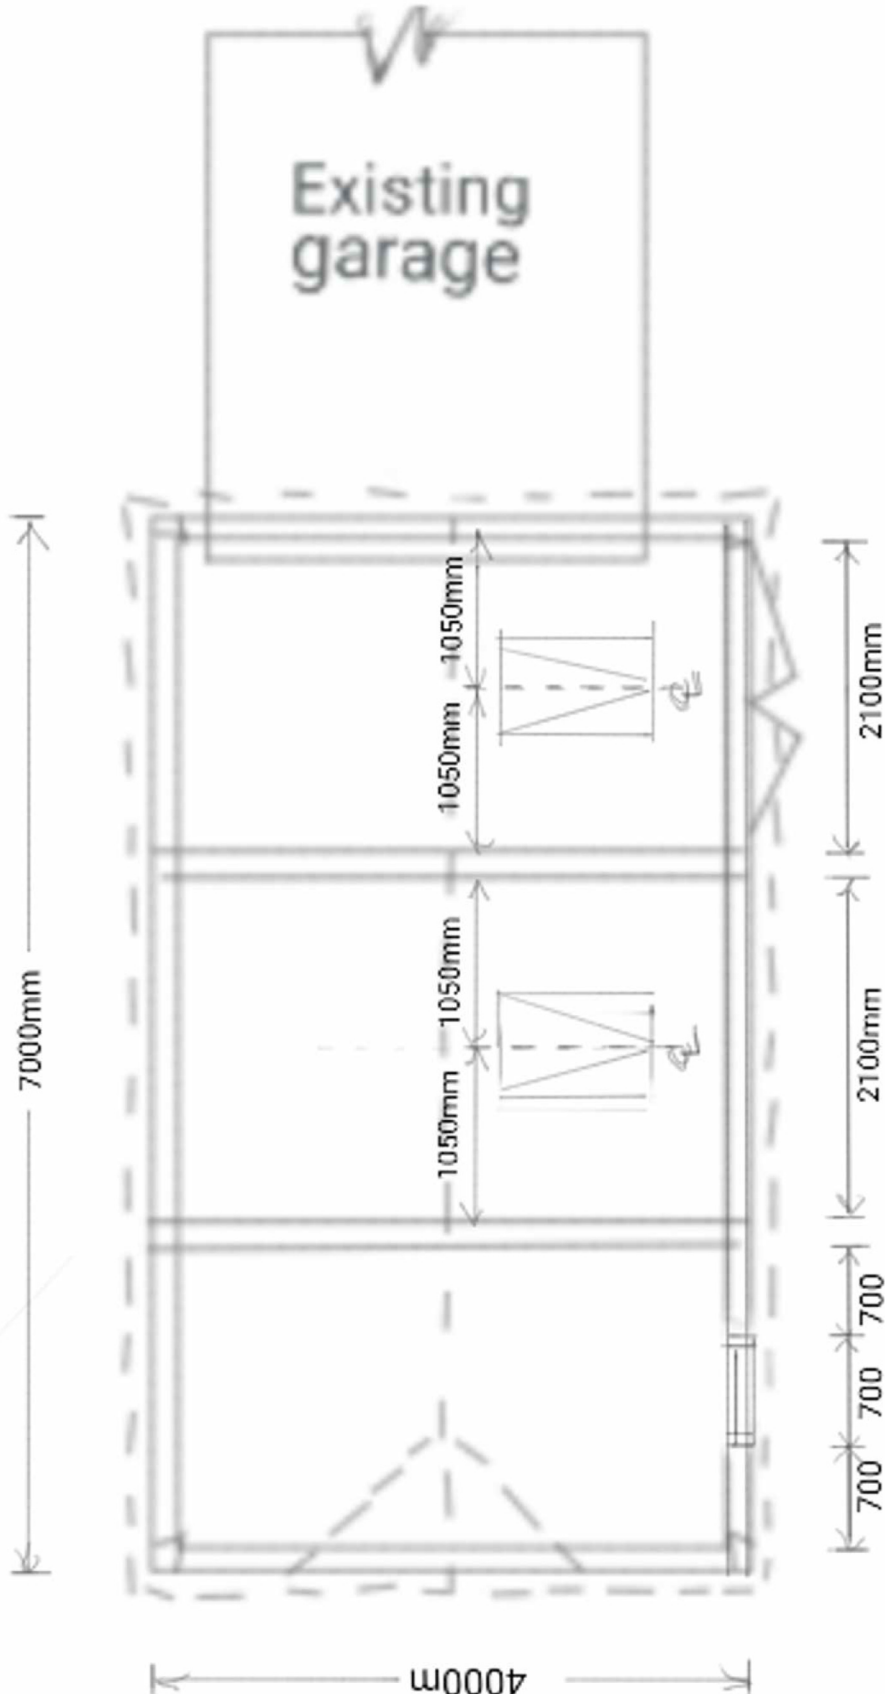

Materials :

150mm X 150mm prime green oak
Morticer & tenon joints secured
with oak pegs.

200mm x 50 mm curved corner
braces

100mm x 50mm softwood C16
studwork infills.

150mm X 50mm softwood C24
roof rafters and ties coach
bolted together.

230mm x 25 mm softwood or
oak feather edge boarding.

Optional extras :

Oak or softwood bespoke
garage doors.

Windows and side door
Staircase/ loft room.

Log store.

Date : 24/ 07 / 2020

Scale : 1/50

Client :

Paul Hellyer

Address :

11 Westingway
Aldwick
PO212XU

Oak Ridge Design

07502 081339

www.oakridgedesign.co.uk