

CLIENT:



PROJECT TITLE:

Specsavers - Bognor

REVISION HISTORY:

|                                                                                   |          |          |                                                                             |  |  |
|-----------------------------------------------------------------------------------|----------|----------|-----------------------------------------------------------------------------|--|--|
| REV                                                                               | RA       | RB       |                                                                             |  |  |
| DATE                                                                              | 28.11.13 | 03.12.13 |                                                                             |  |  |
| INITIALS                                                                          | JK       | JK       |                                                                             |  |  |
| colours shown are purely representative. please match to colour references only ! |          |          | NOTE:<br>All dimensions are in millimetres u.s.o. and are approximate only. |  |  |



Sandfield Close  
Moulton Park  
Northampton  
United Kingdom  
NN3 6EU

Tel: +44 (0)1604 790000  
Fax: +44 (0)1604 790190  
Email: info@hawes.co.uk  
Web: www.hawes.co.uk

OPEN  
HERE



PROJECT TITLE:  
Specsavers - Bognor

Before



After



# Specsavers - Bognor



20mm Upstand

7696

2854

1988 x 750

2854

848

1158

847

847

1158

848

900

534

241

125

Opticians

Specsavers

Opticians

150

241

340

489

237

2373

2950

2373

Projection Sign

2950 Floor Level to bottom of fascia

96 x 8900 (880mm + 20mm upstand) x 50mm fascia panel painted green RAL6019.



"Opticians" text (x2) fret cut from fascia - 10mm clear acrylic shoulder cut (polished edges) pushed through with Cool grey 9c aluminium faces.

operate pod and projection sign will be fixed to face of fascia.


Seperate pod and projection sign will be fixed to face of fascia.

2950  
Floor Level to  
bottom of  
facsia

Internally Illuminated Fluorescent  
“POD” Sign 750 x 1988mm

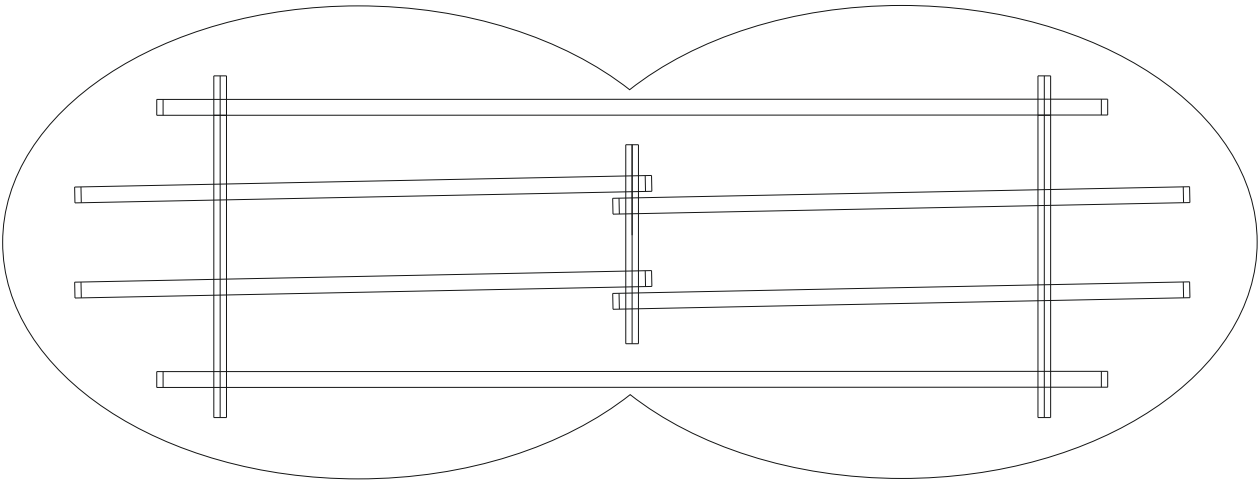
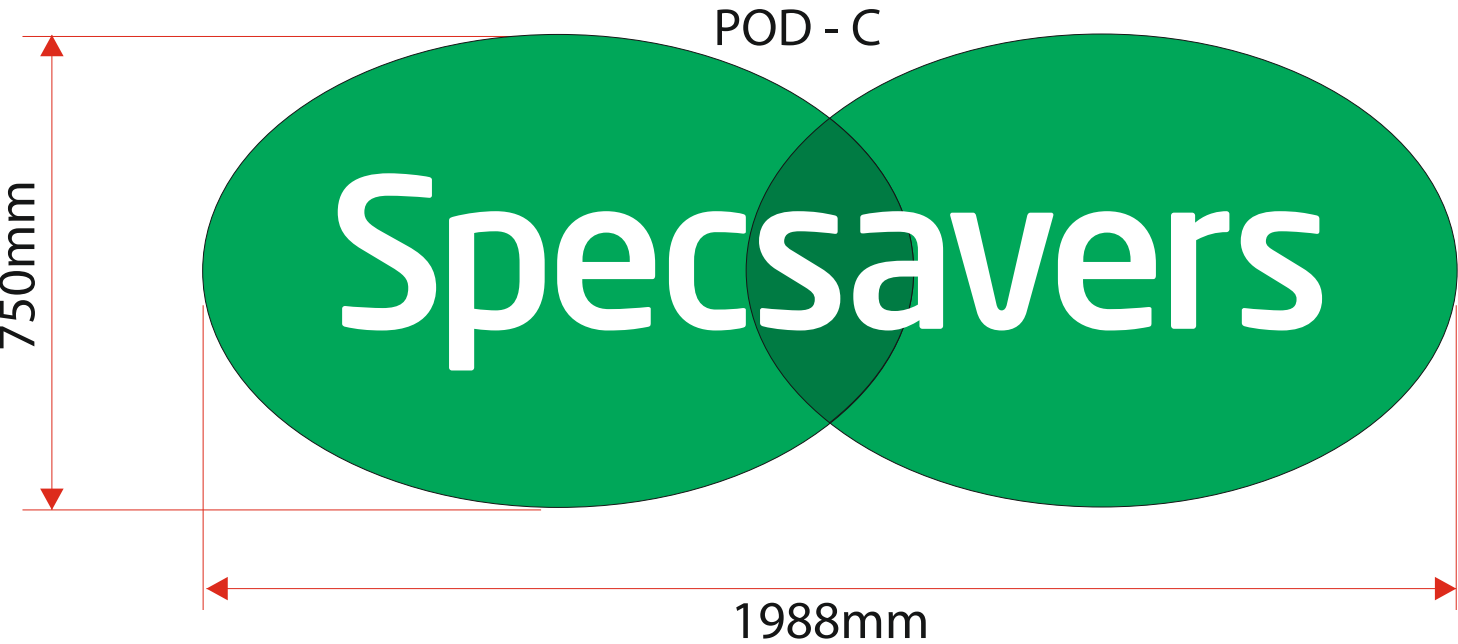


- 14Ga ALUMINIUM PANEL  
STOVED GREEN PRIMER  
R46860/S85/3 EGG SHELL
- 3mm OPAL 030 MOULDED  
BACK BOX
- T8 COOL WHITE Sylvania  
FLUORESCENT LAMPS
- TRIDONIC ELECTRONIC  
BALLASTS
- 3MM GREEN 6T82 SILK  
PERSPEX MOULDED  
WITH 5MM ORL 050  
FLUSH INLAID TEXT
- 6mm DIA DRAIN HOLES

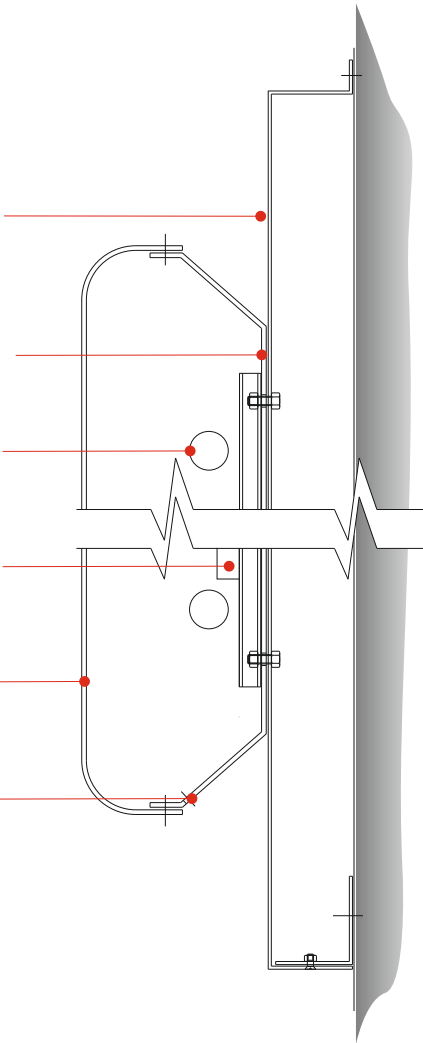

2 OFF 5-0 LAMPS  
4 OFF 3-0 LAMPS  
**LEVEL OF ILLUMINATION:  
1193 CANDELA'S PER/M/SQ**

Internally Illuminated Fluorescent  
Projection Sign

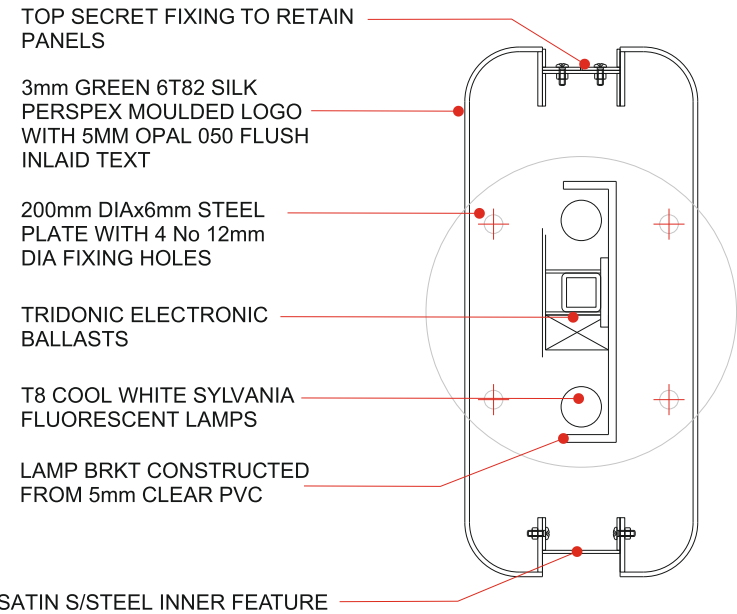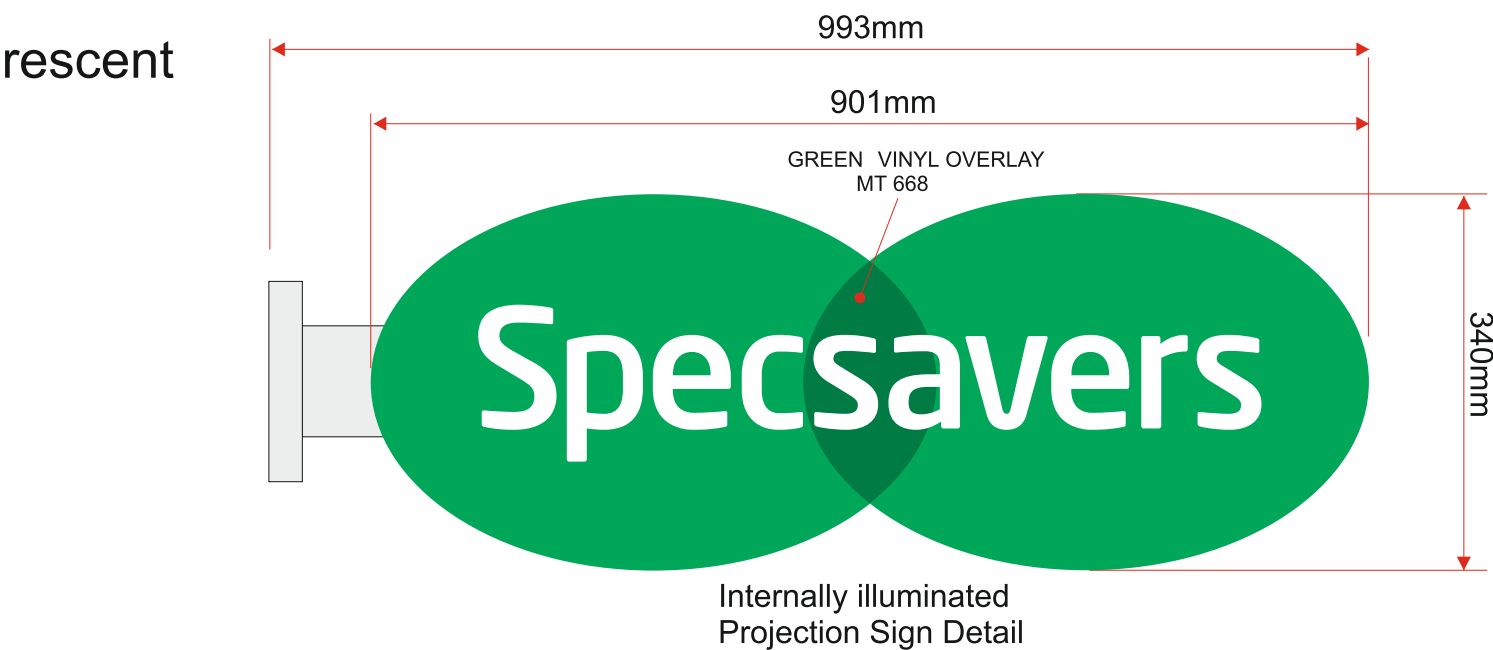

LEVEL OF ILLUMINATION:  
825 CANDELA'S PER/M/SQ

